

OFFICE OF THE PRESIDENT

CITY OF NEW YORK

BOROUGH OF MANHATTAN

DEPARTMENT OF BOROUGH WORKS

RULE MAP

IN THE PROCEEDING TO ACQUIRE BY CONDEMNATION THE RIGHT TO DEMOLISH AND
REMOVE THE ELEVATED RAILROAD STRUCTURE EXISTING ON OR ALONG
PARK ROW BETWEEN THE BRIDGE KNOWN AS BROOKLYN BRIDGE AND THE BOWERY AT
CHATHAM SQUARE TOGETHER WITH ALL TRACKS, STATIONS, PLATFORMS
STAIRWAYS AND APPURTENANCES THEREOF IN ACCORDANCE WITH
SECTION 1 41 - 6.6 OF THE ADMINISTRATIVE CODE OF THE CITY OF NEW YORK

SCALE: 1" = 40'

BOROUGH OF MANHATTAN



DATE: JANUARY 7, 1954.

Nelson A. Rockefeller
PRESIDENT BOROUGH OF MANHATTAN
Anthony Donasgo
CHIEF ENGINEER


APPROVED BY THE BOARD OF ESTIMATE ON JAN. 28, 1954. (Cal. #97)

SECRETARY BOARD OF ESTIMATE

Acc: No: 29277

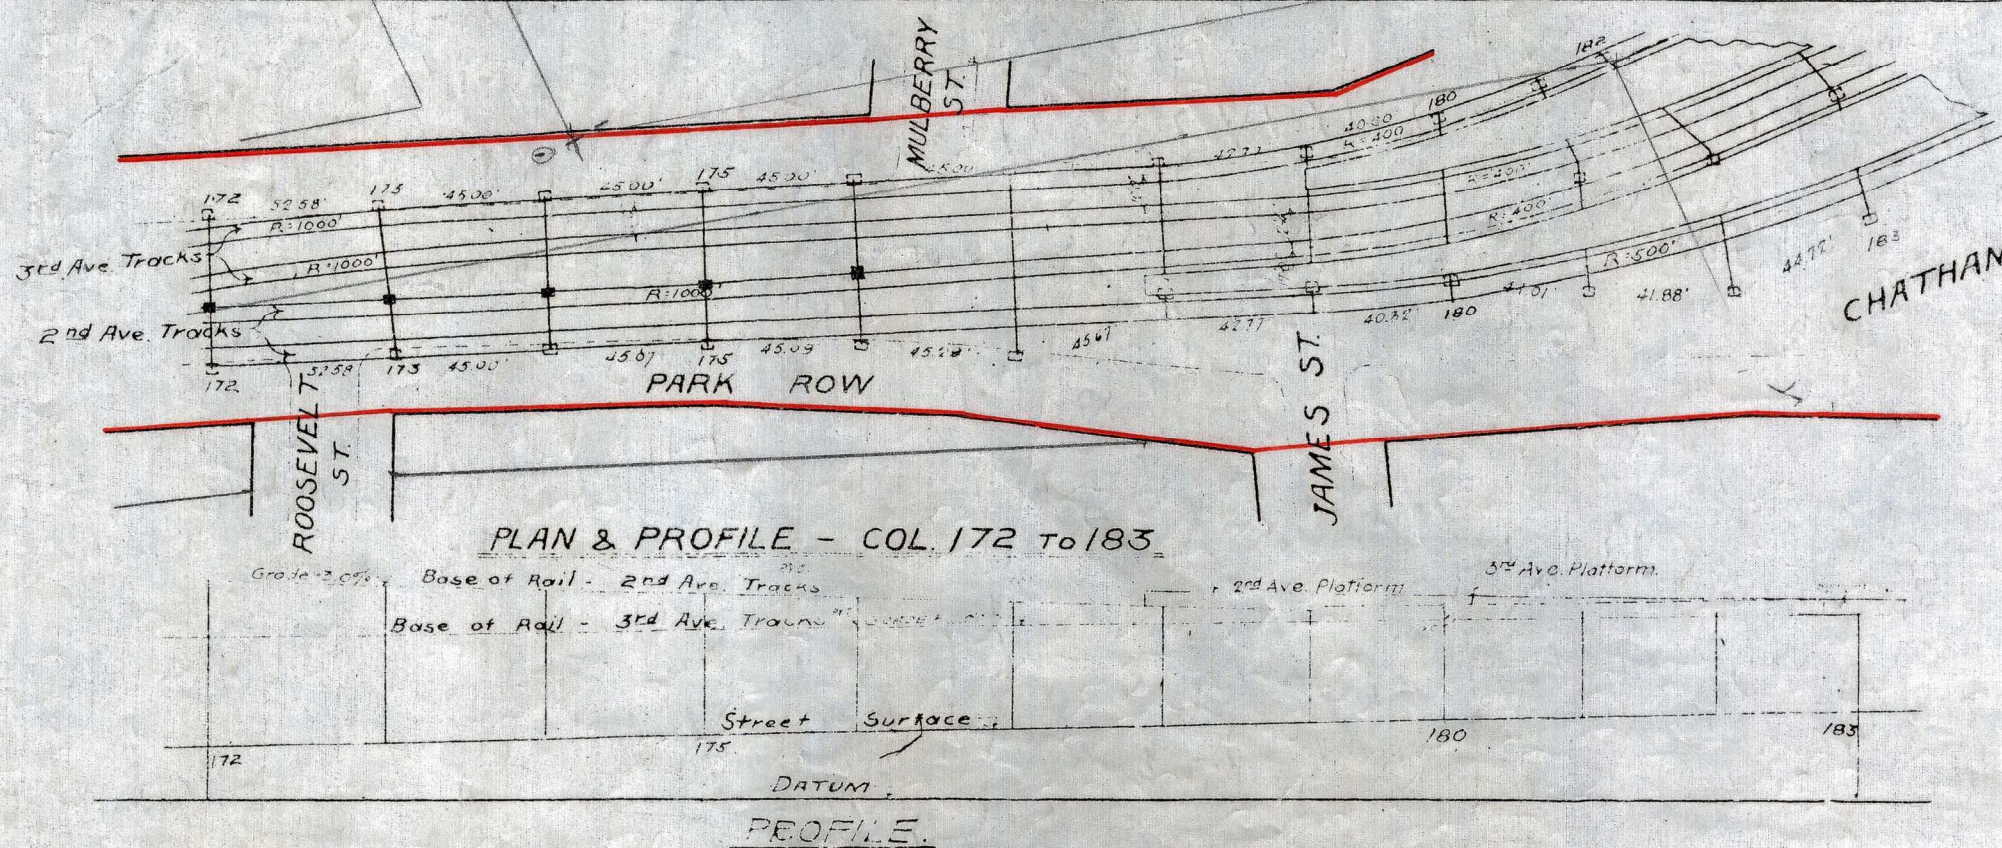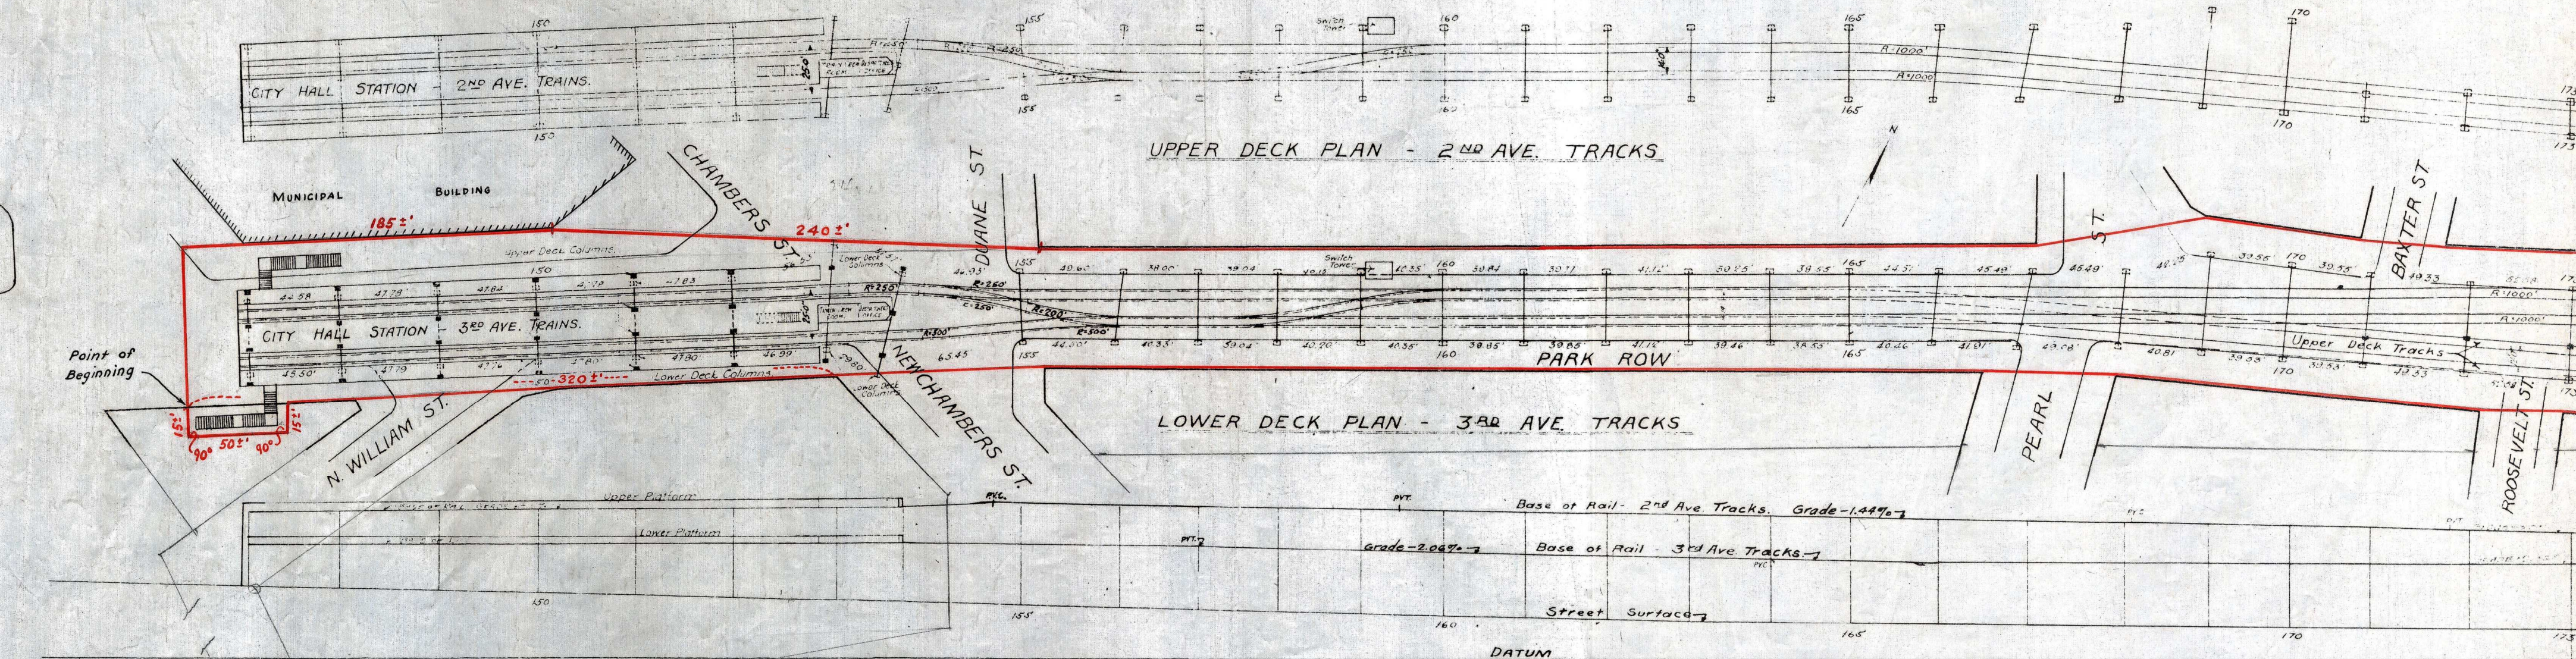



PROFILE.

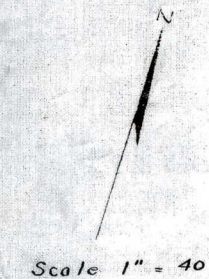

LEGEND

- COLUMNS SHOWN THUS ■ SUPPORT UPPER LEVEL.
- COLUMNS SHOWN THUS □ SUPPORT LOWER LEVEL.

18

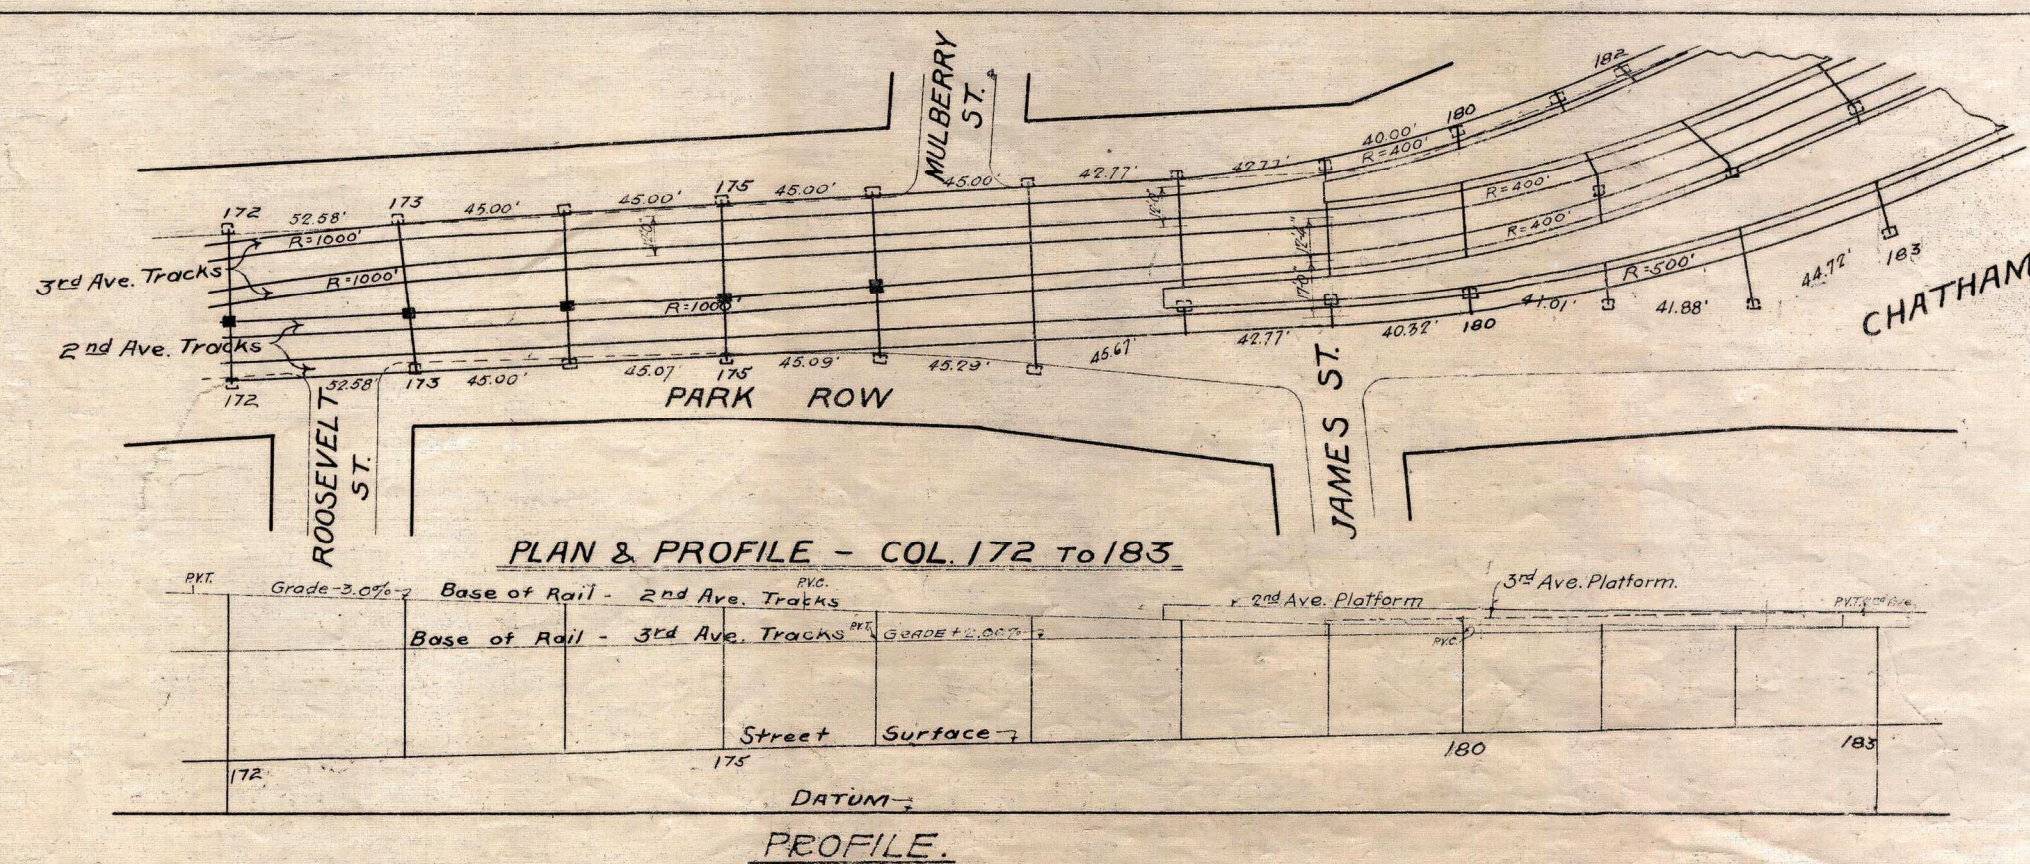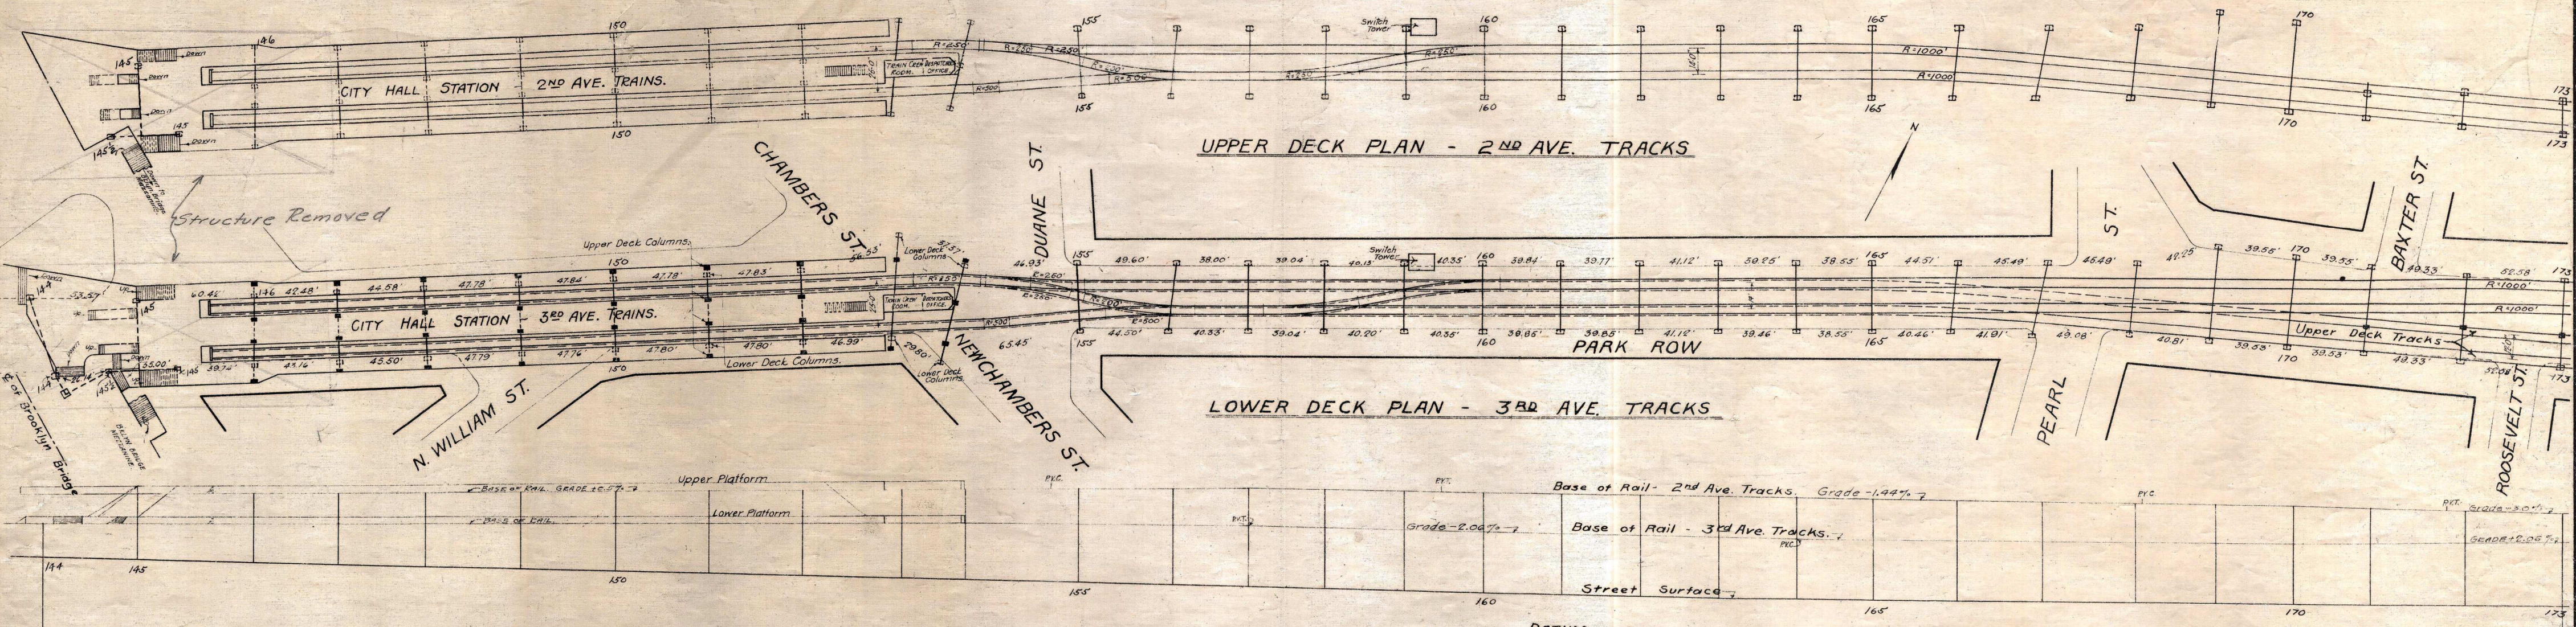

PROFILE.

For Chatham Square, See Drawing No. 13373.

LEGEND

COLUMNS SHOWN THUS ■ SUPPORT UPPER LEVEL.

COLUMNS SHOWN THUS □ SUPPORT LOWER LEVEL.

STRUCTURE ON THIS ENTIRE SHEET HAS BEEN REMOVED