




PROFILE - BROADWAY

SCALE: HOR: 1" = 30'
VERT: 1" = 1'

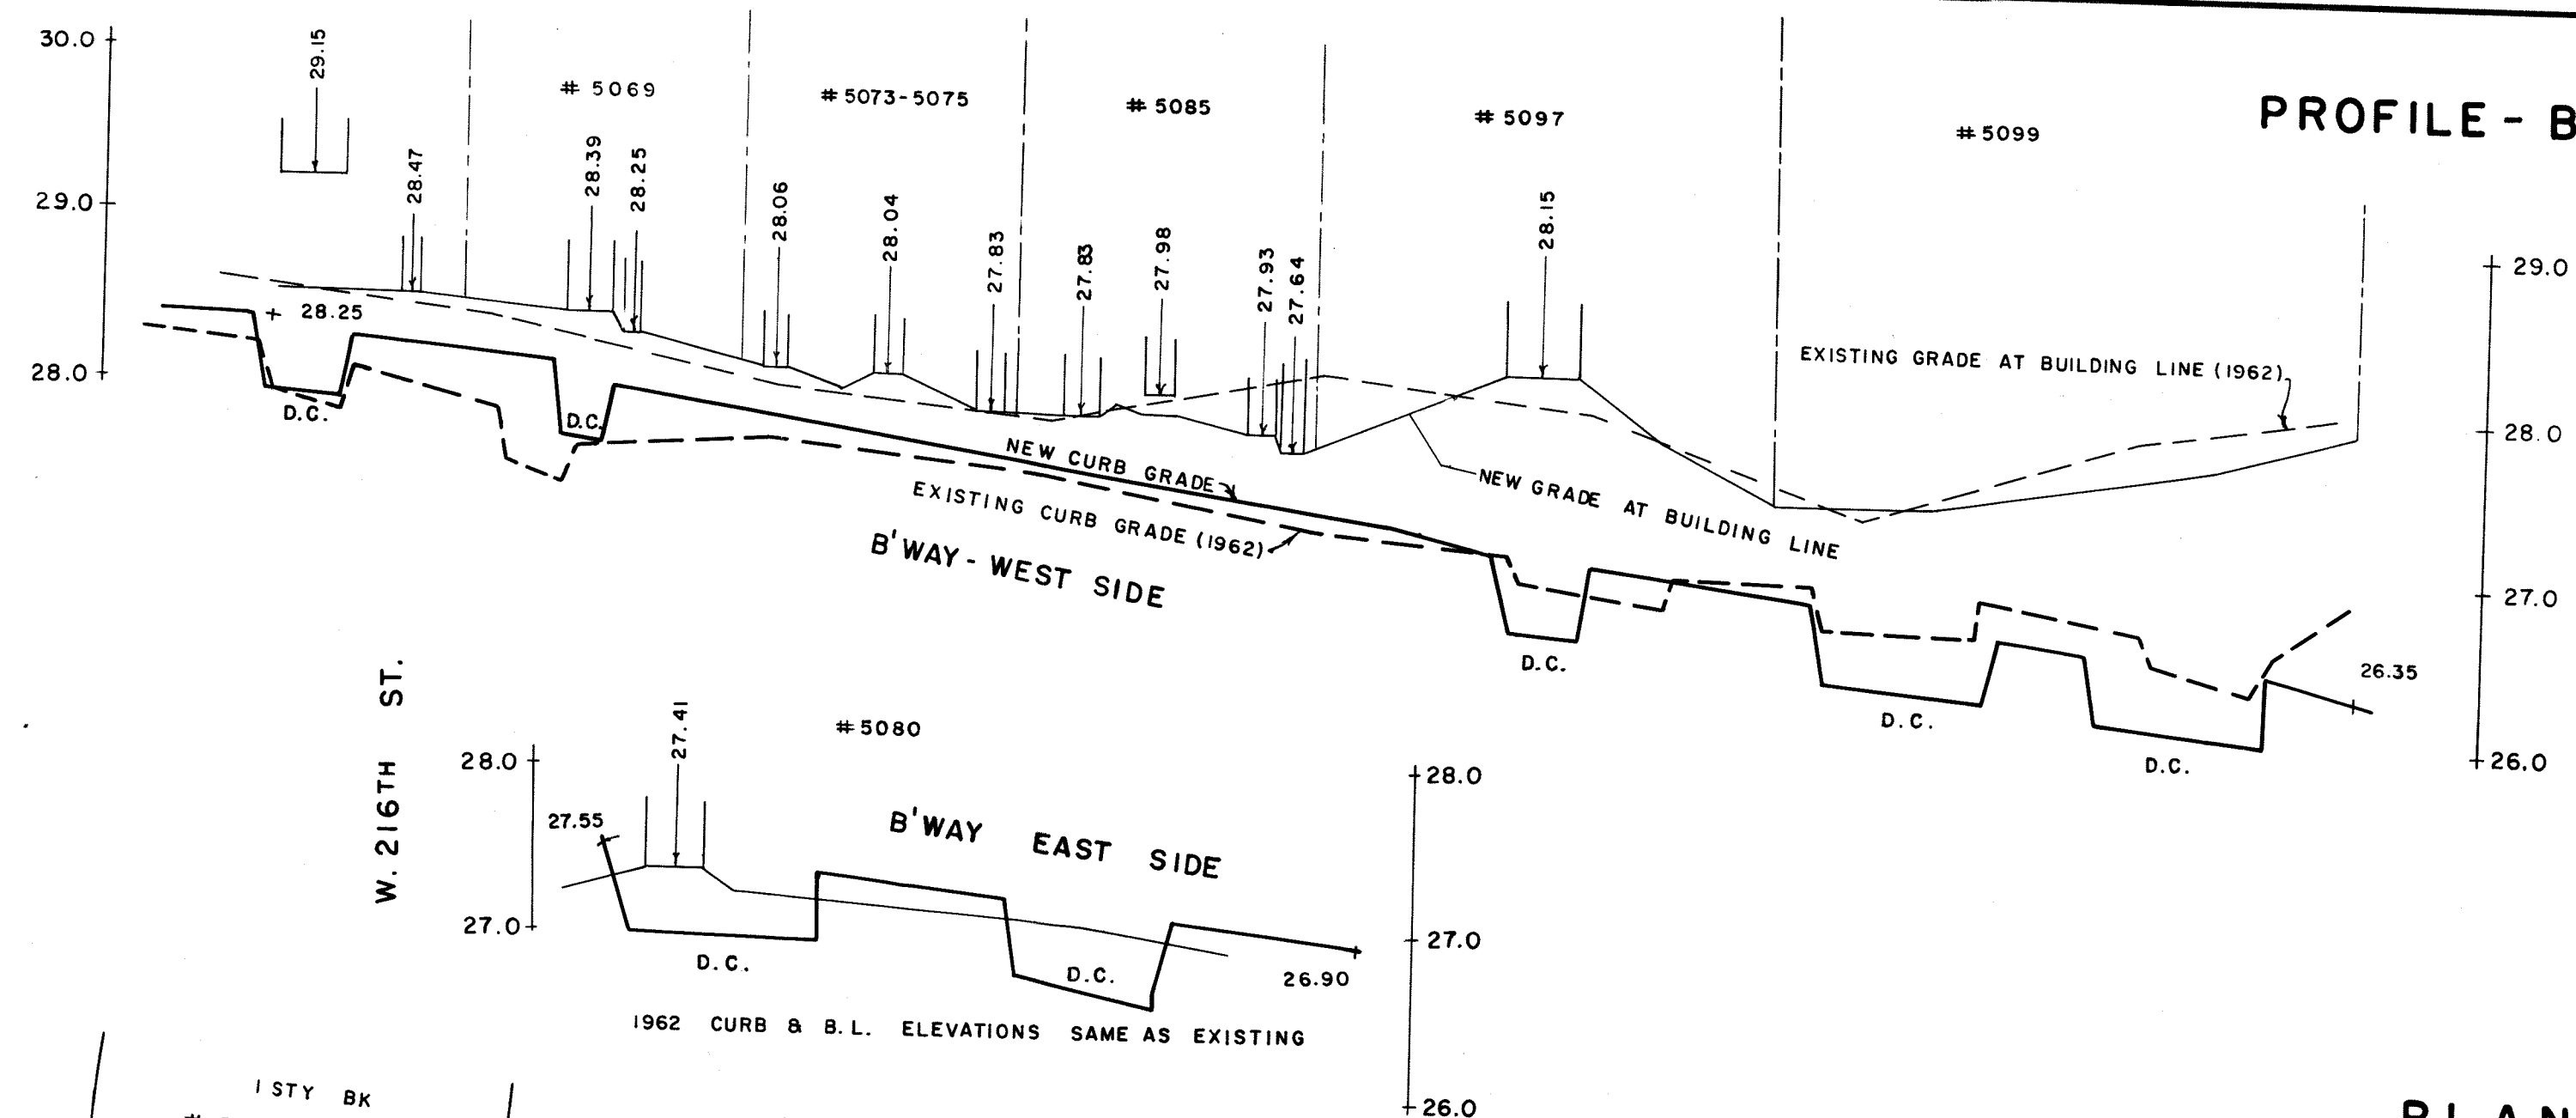

PLAN

SCALE: 1" = 30'

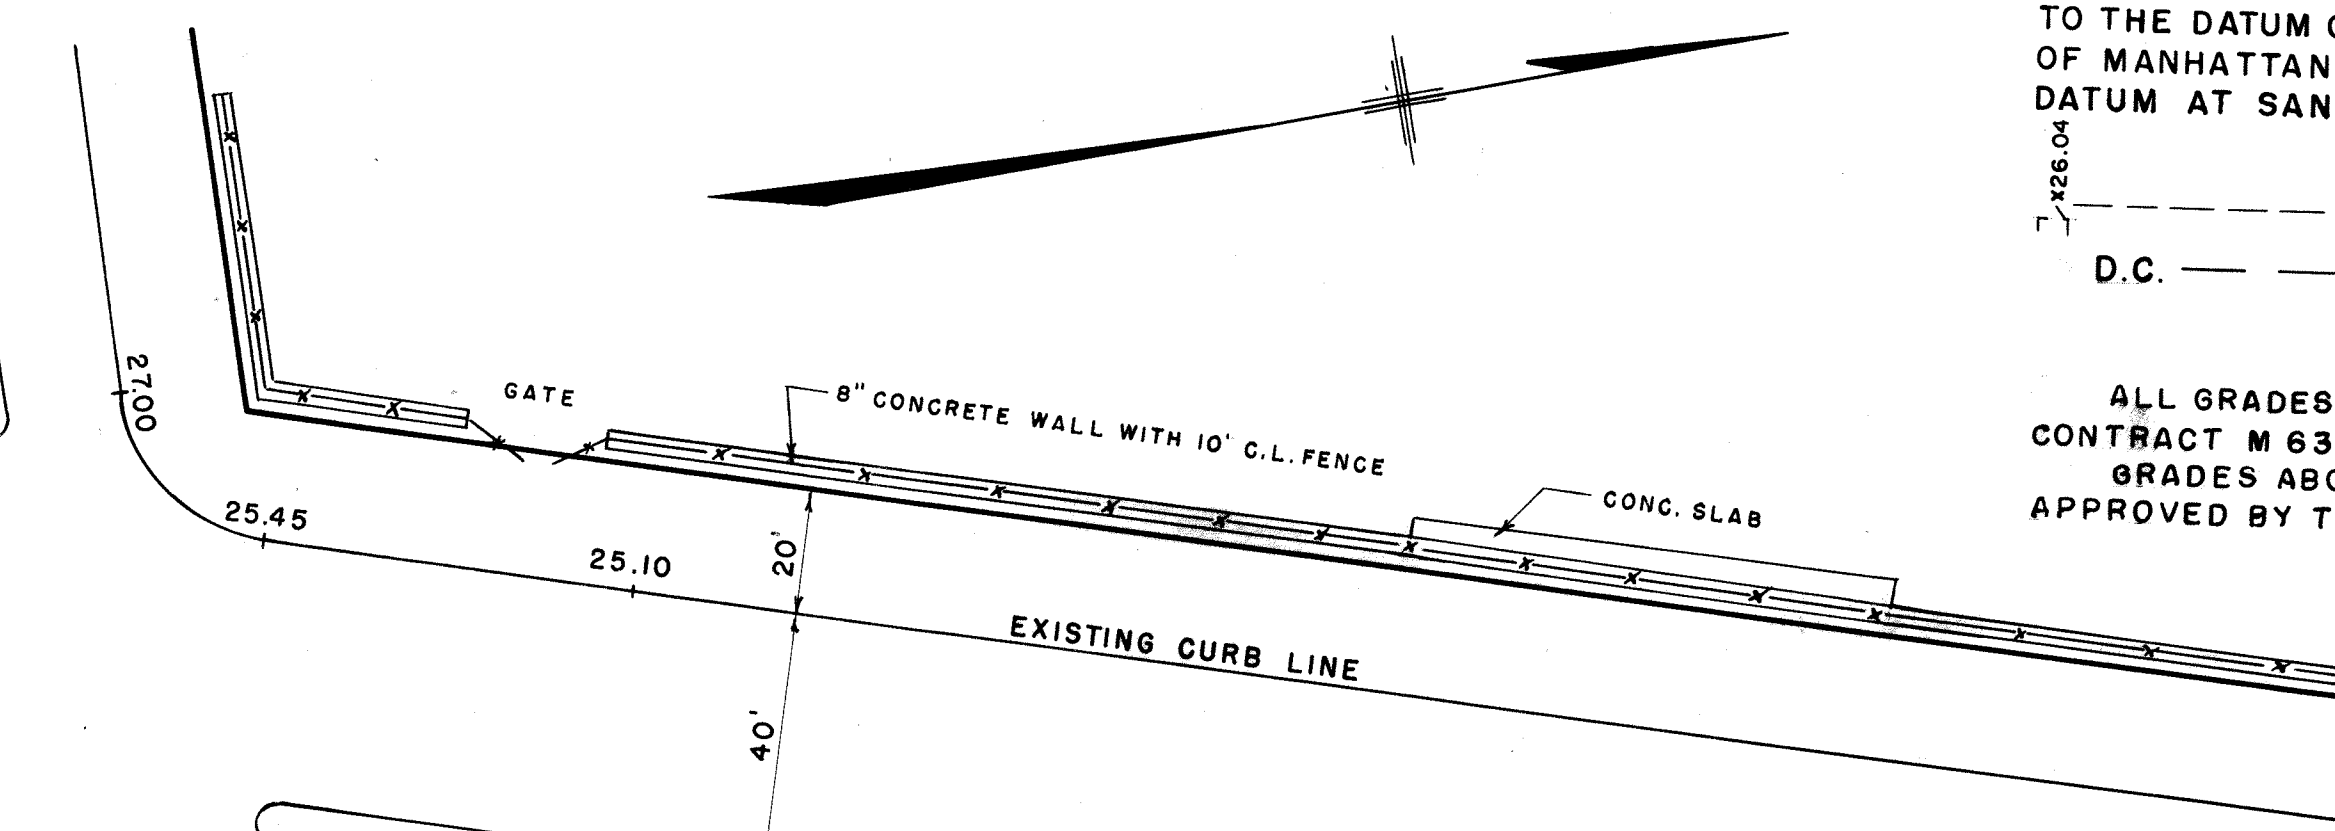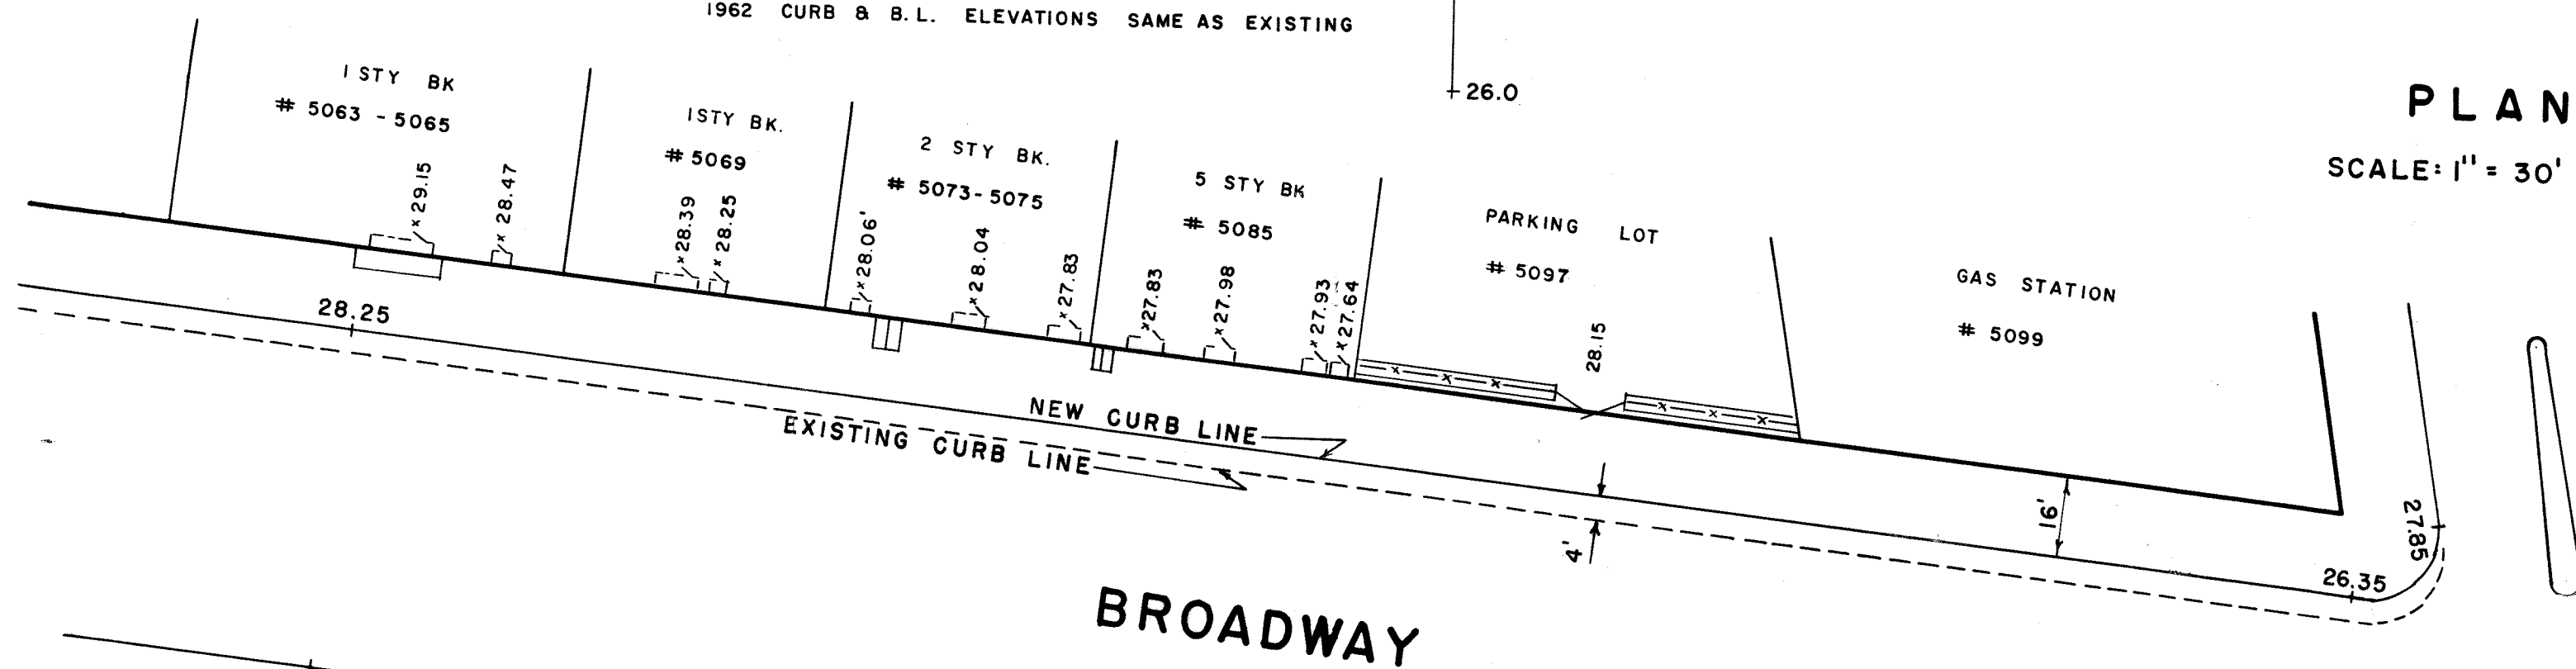

NOTES



ELEVATIONS SHOWN ON THIS MAP ARE REFERRED TO THE DATUM OF THE TOPOGRAPHICAL BUREAU, BOROUGH OF MANHATTAN WHICH IS 2.75 FT. ABOVE THE U.S.C. & G.S. DATUM AT SANDY HOOK.

D.C. ————— ENTRANCE ELEVATION
————— DROPPED CURB

ALL GRADES BELOW W. 218TH ST. WERE TAKEN FROM CONTRACT M 63-15 OF THE DEPARTMENT OF HIGHWAYS GRADES ABOVE W. 218TH ST. ARE FILED GRADES APPROVED BY THE B. OF E. ON DEC. 20, 1962.


PROFILE-TENTH AVE.

WEST SIDE
SCALE: HOR: 1" = 30'
VERT: 1" = 1'

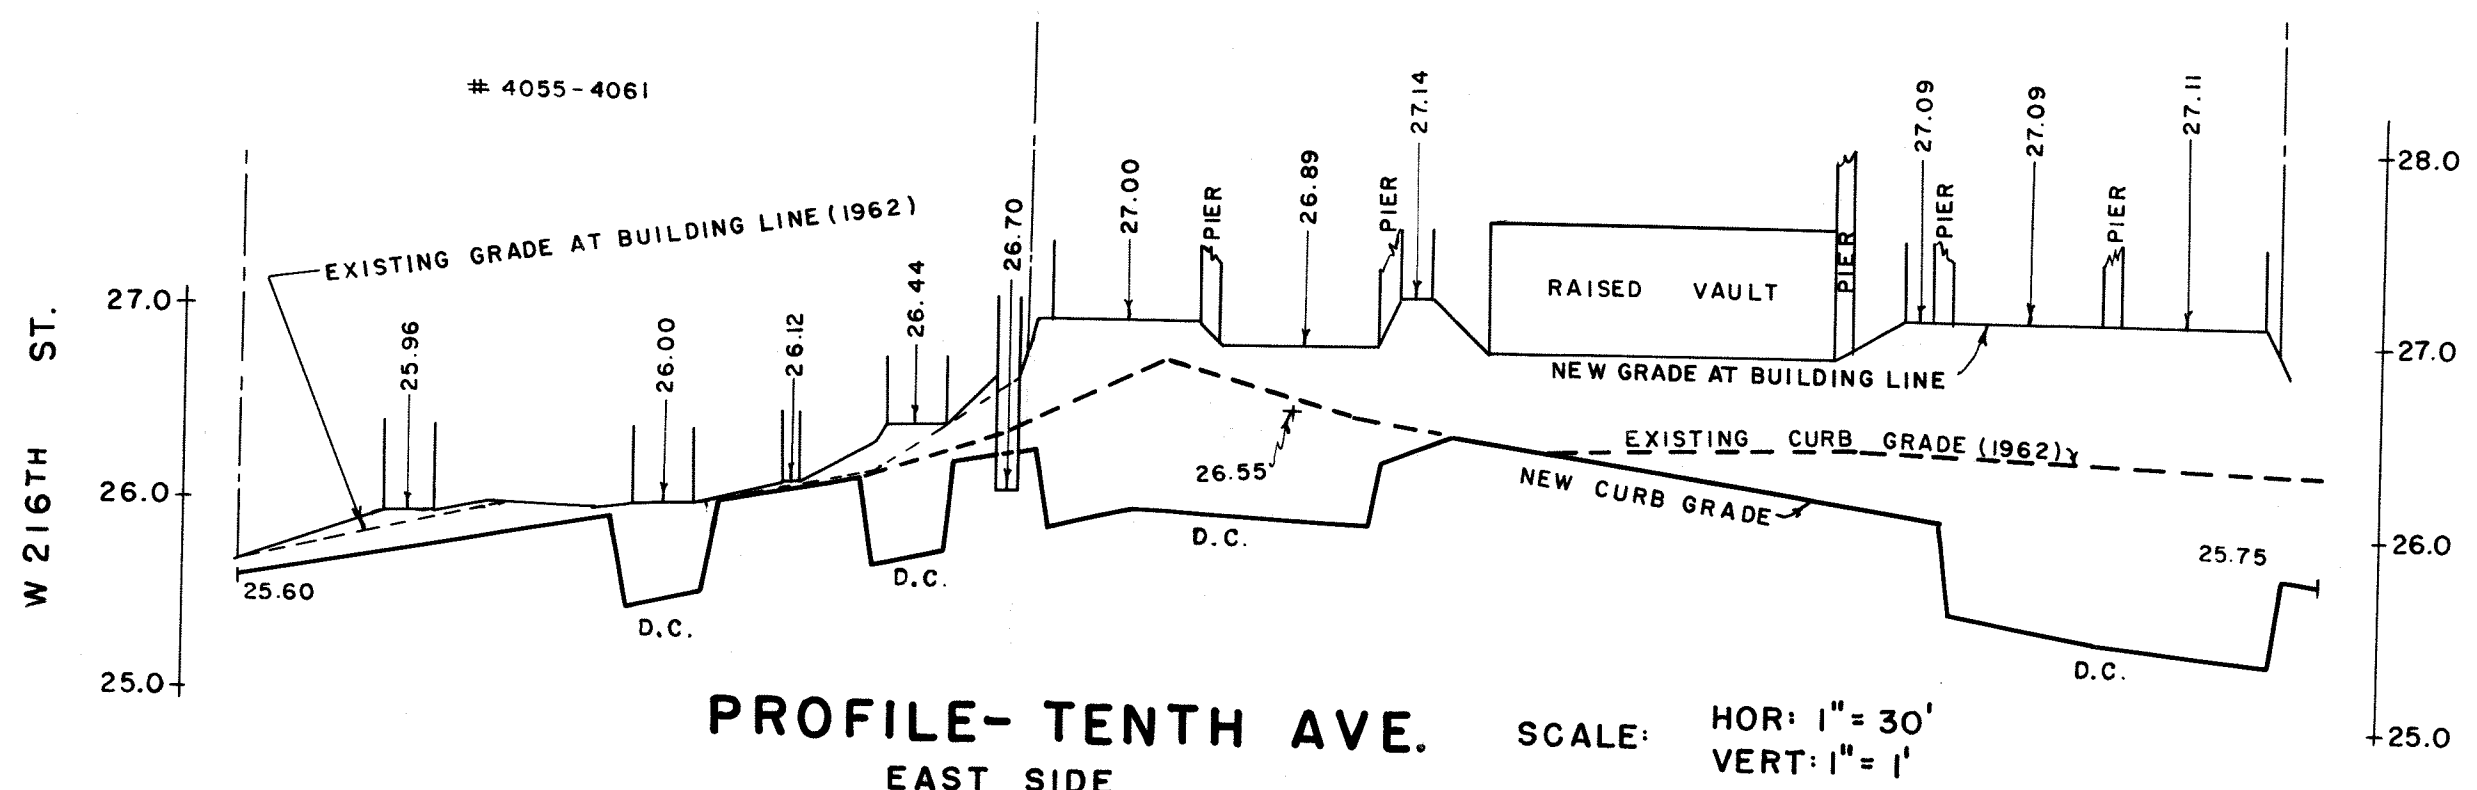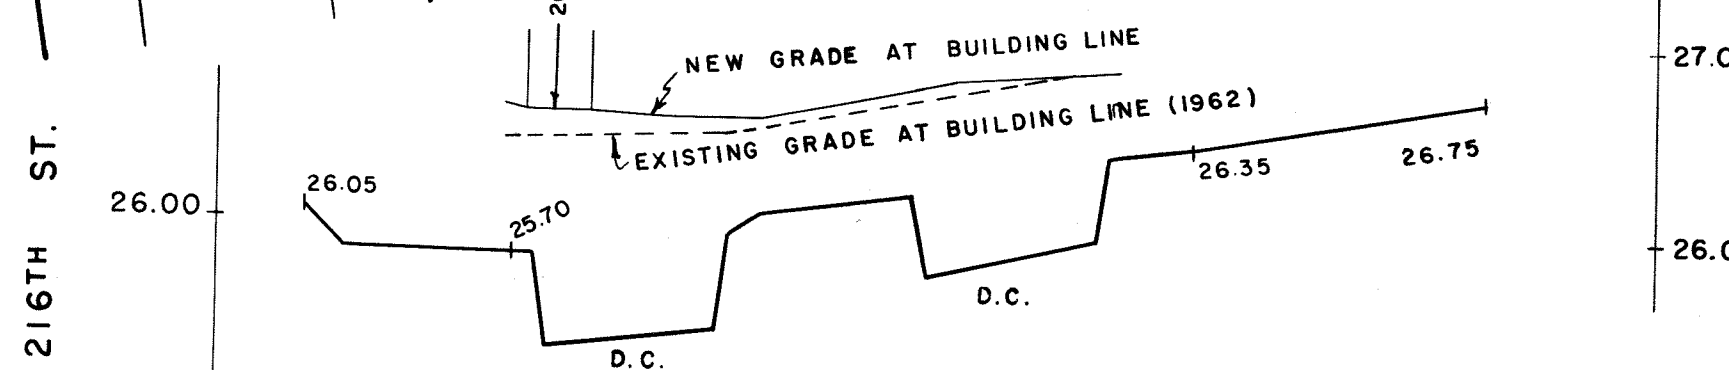

PROFILE - BROADWAY

EAST SIDE
SCALE: HOR: 1" = 30'
VERT: 1" = 1'

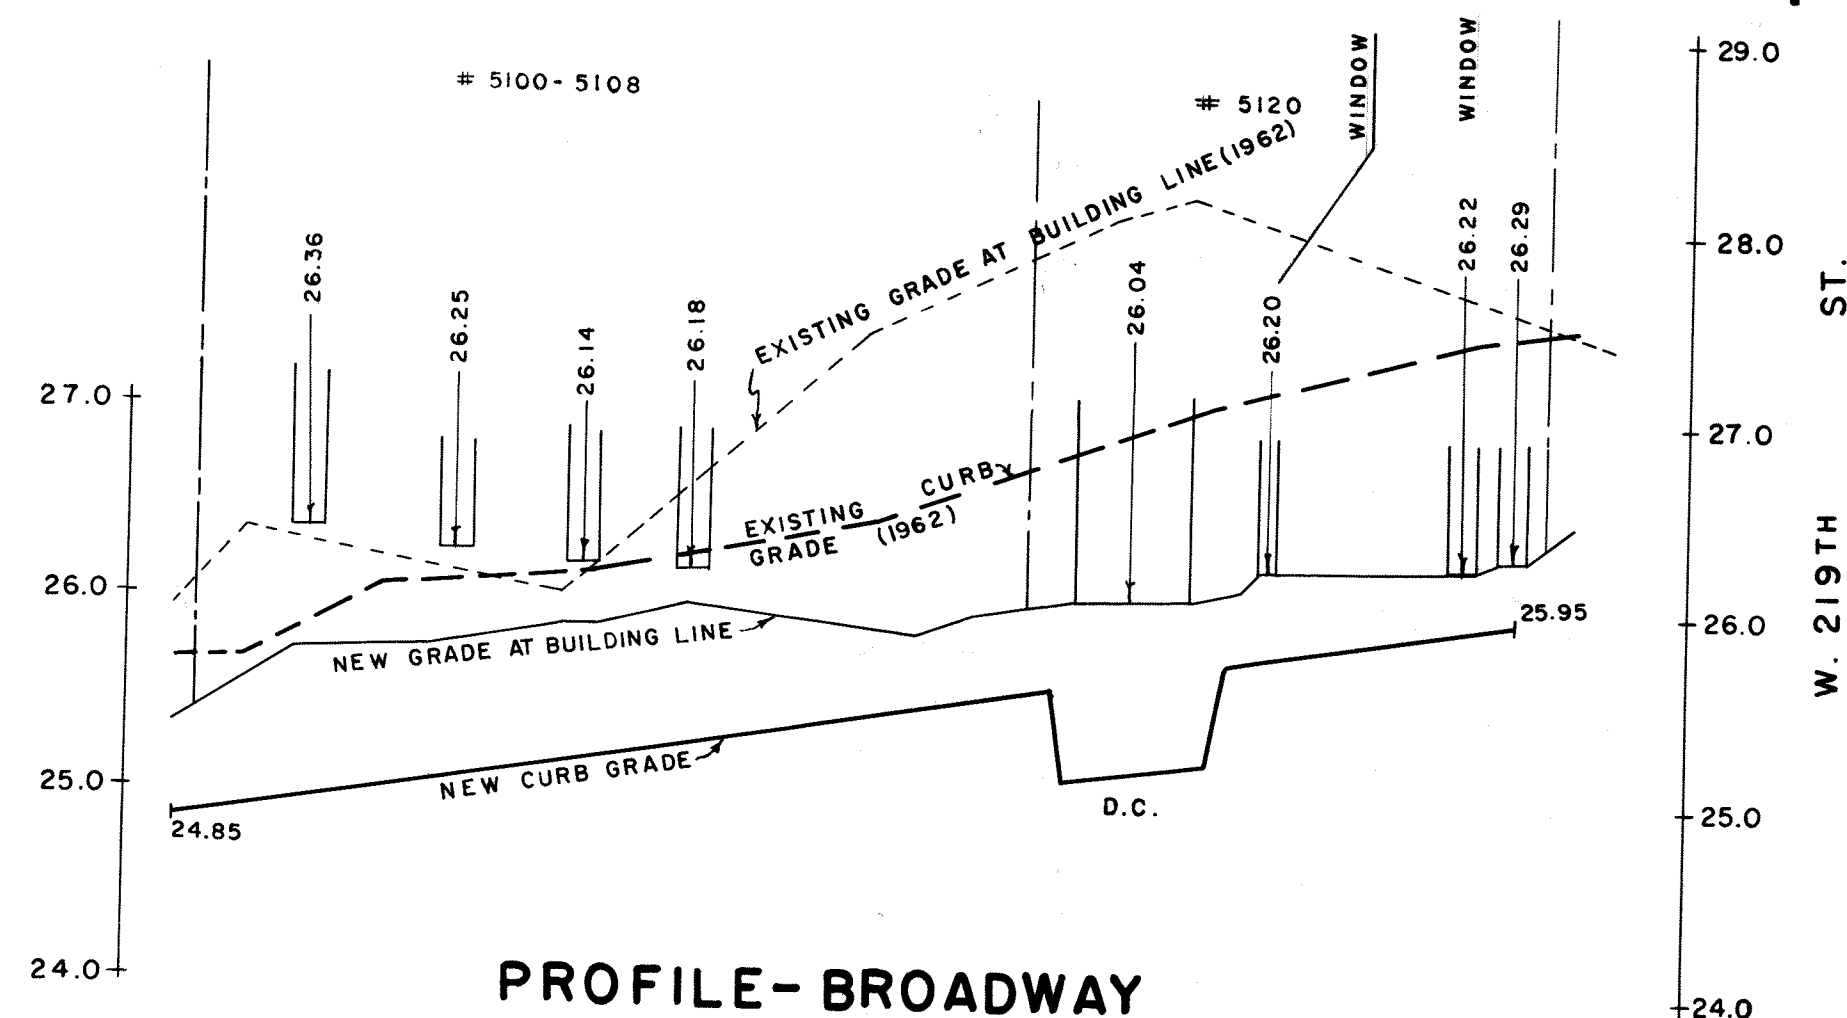

CITY OF NEW YORK
OFFICE OF THE PRESIDENT BOROUGH OF MANHATTAN
TOPOGRAPHICAL BUREAU
PLAN, PROFILE AND GRADE HISTORY
OF
BROADWAY
FROM WEST 216TH ST. TO NINTH AVENUE
AND
TENTH AVENUE
FROM WEST 216TH ST. TO WEST 218TH ST.

DATED: OCTOBER 28, 1964

SCALE AS SHOWN

DRAWN BY: H.S. & H.C.J.

CHECKED BY: M.J.W.

DEPUTY TOPOGRAPHICAL ENGINEER

FILED IN THE OFFICE OF THE PRES. BORO. MAN

P. Rozack
CONSULTING ENGINEER

Feline Landau
TOPOGRAPHICAL ENGINEER

J. Faylak
11/20/64

NOTES

ELEVATIONS SHOWN ON THIS MAP ARE REFERRED TO THE DATUM OF THE TOPOGRAPHICAL BUREAU, BOROUGH OF MANHATTAN WHICH IS 2.75 FT. ABOVE THE U.S.C. & G.S. DATUM AT SANDY HOOK.


ENTRANCE ELEVATION
D.C. DROPPED CURB

ALL GRADES BELOW W. 218 TH ST. WERE TAKEN FROM CONTRACT M 63-15 OF THE DEPARTMENT OF HIGHWAYS GRADES ABOVE W. 218 TH ST. ARE FILED GRADES APPROVED BY THE B. OF E. ON DEC. 20, 1962.

PROFILE - BROADWAY

WEST SIDE


SCALES: HOR. 1" = 30'
VER. 1" = 1'

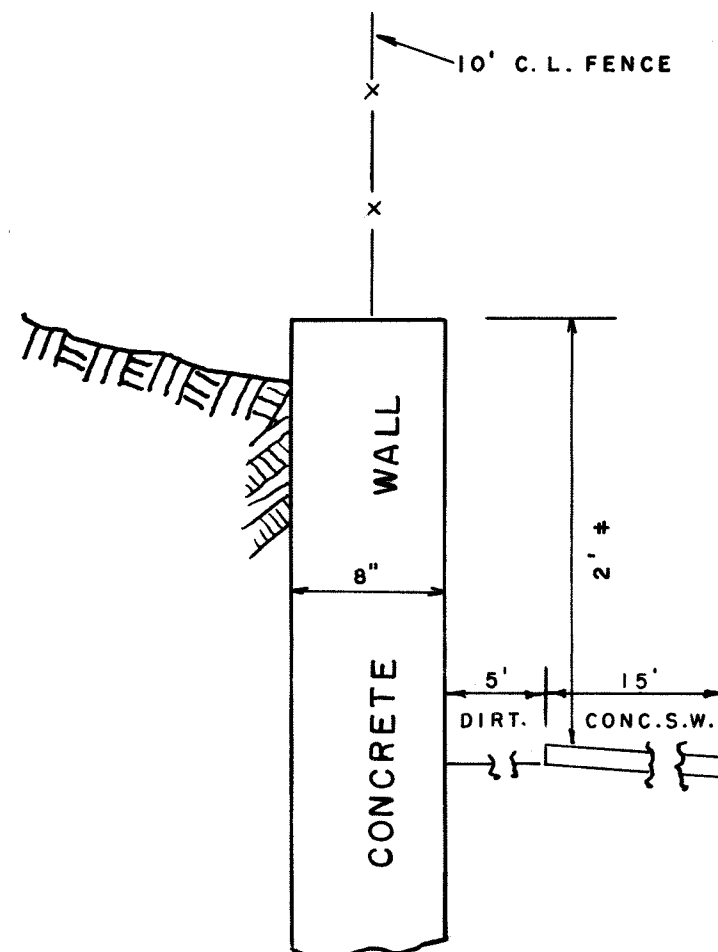

SECTION A-A

PLAN

SCALE: 1" = 30'

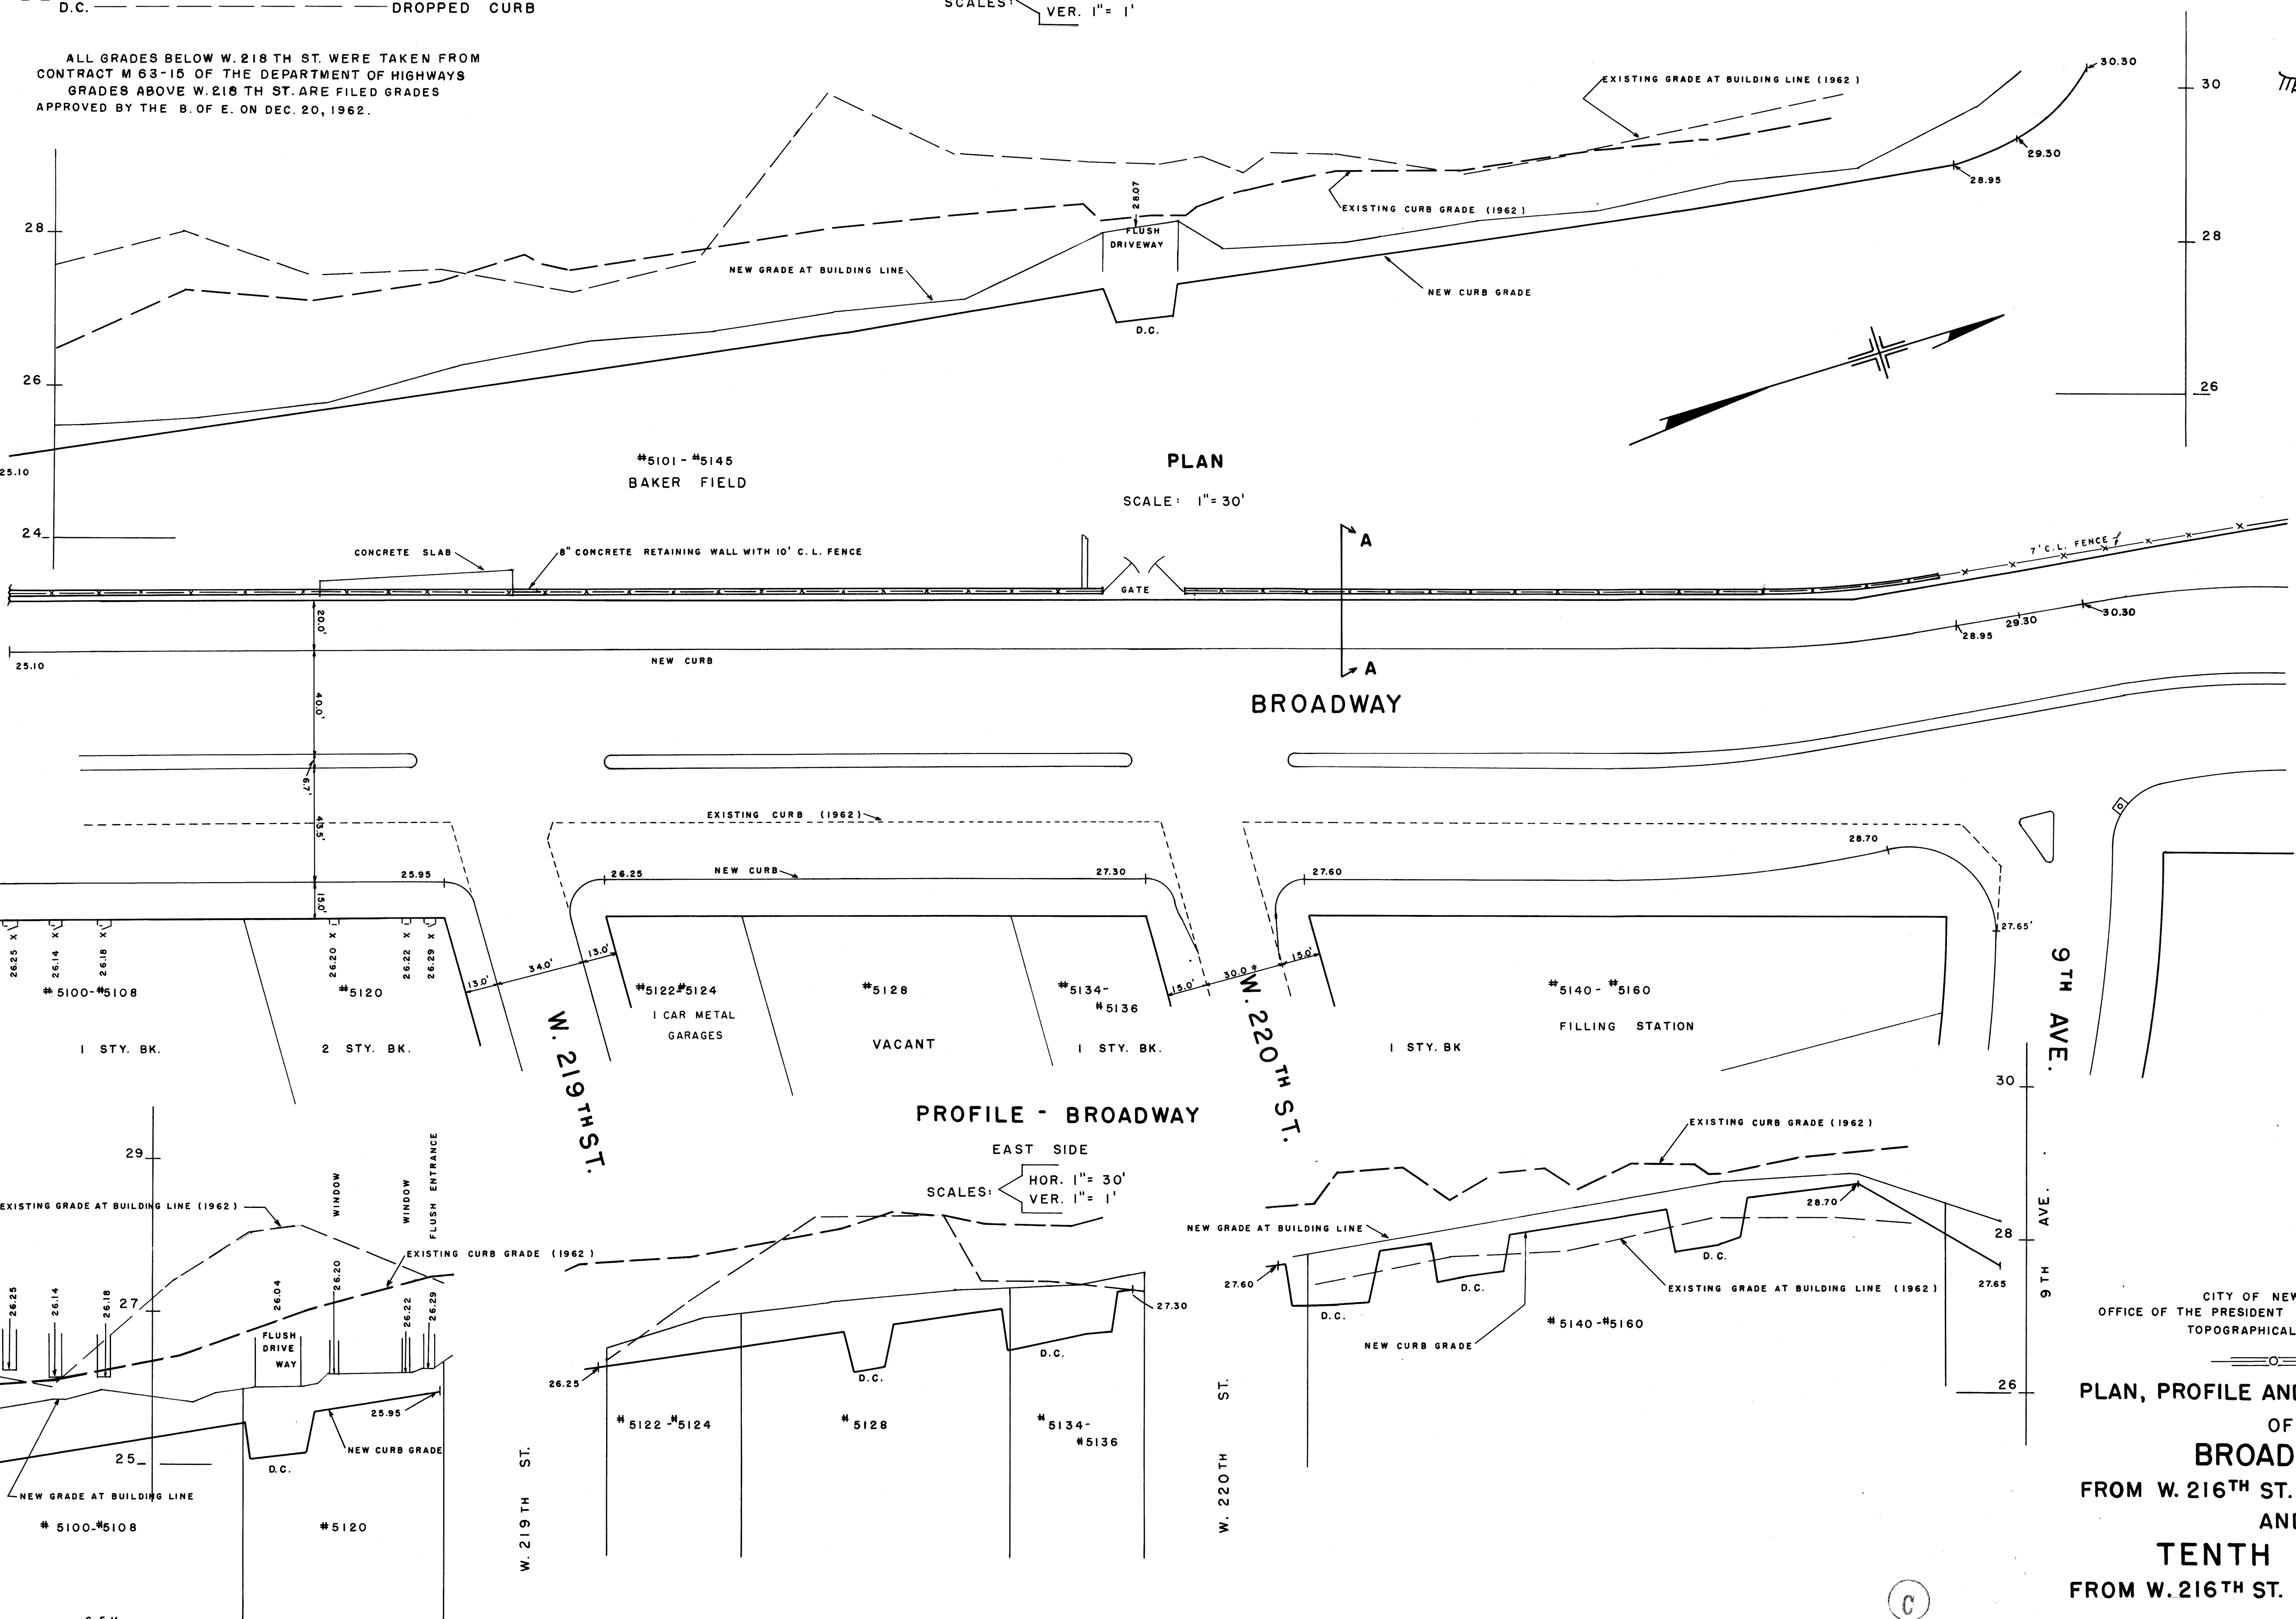

PROFILE - BROADWAY

EAST SIDE

SCALES: HOR. 1" = 30'
VER. 1" = 1'

CITY OF NEW YORK
OFFICE OF THE PRESIDENT BOROUGH OF MANHATTAN
TOPOGRAPHICAL BUREAU

PLAN, PROFILE AND GRADE HISTORY OF BROADWAY FROM W. 216TH ST. TO NINTH AVENUE AND TENTH AVENUE FROM W. 216TH ST. TO W. 218TH ST.

DATED: OCTOBER 28, 1964

SCALE: AS SHOWN

DRAWN BY C.F.M.

CHECKED BY M.J.W.

DEPUTY TOPOGRAPHICAL ENGINEER

FILED IN THE OFFICE OF THE PRES. BORO. MAN.

J. Faylik

11/20/64

P. Rigack

CONSULTING ENGINEER

P.E.

Felipe Linch

TOPOGRAPHICAL ENGINEER

ACC. 29,844