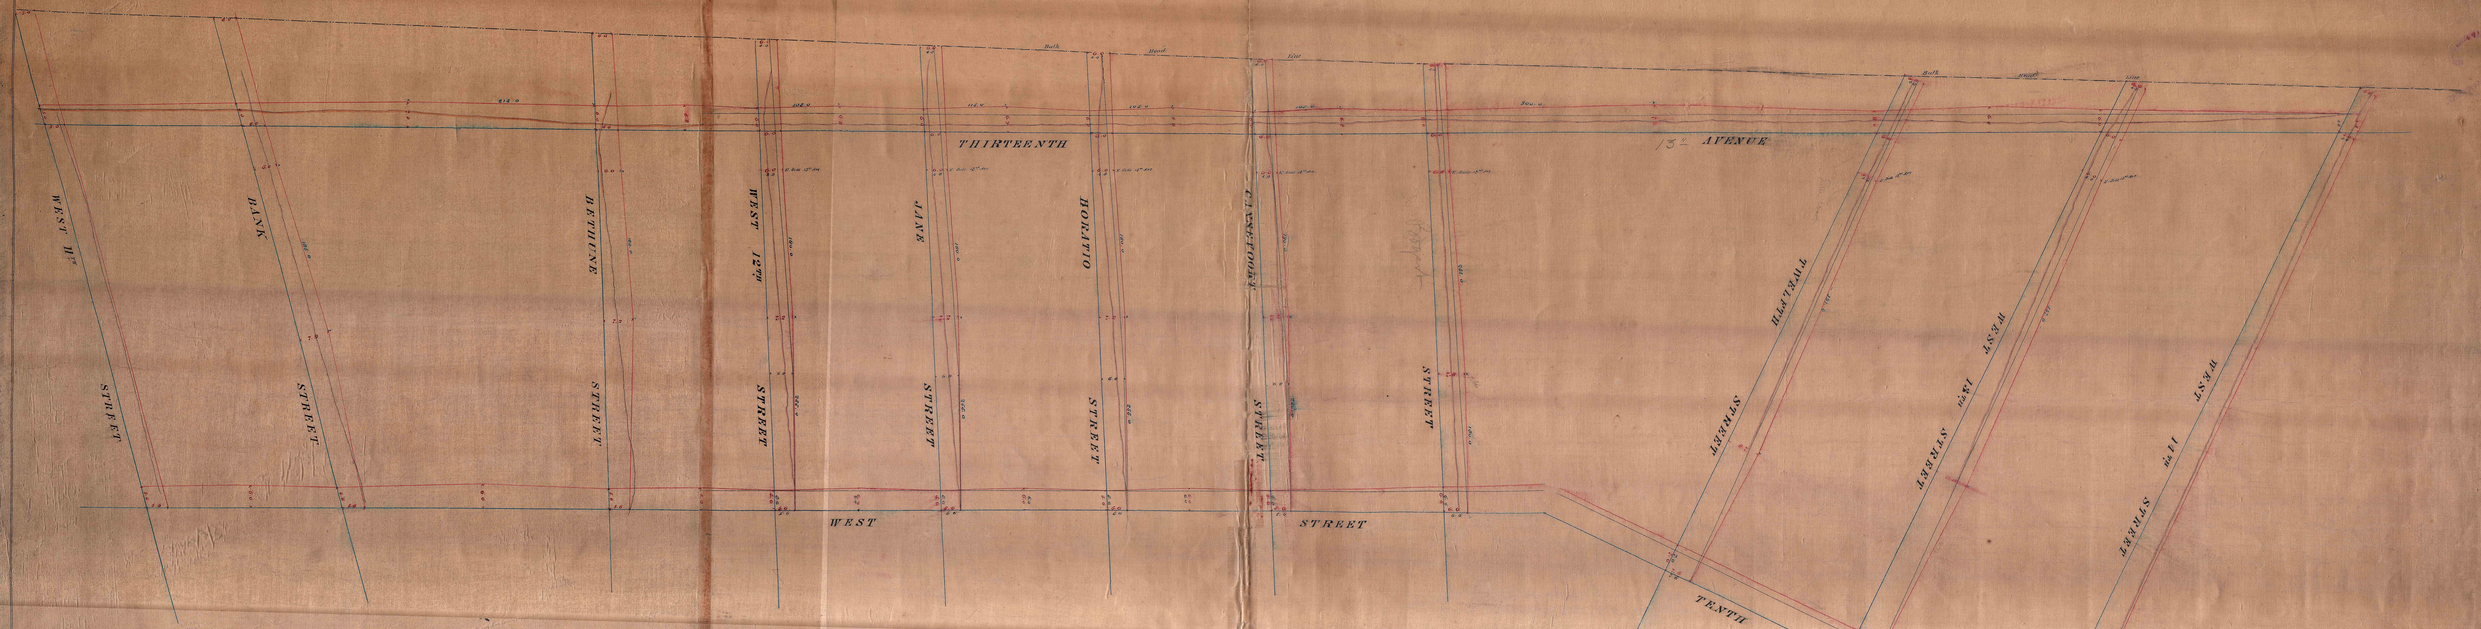

I, WILLIAM M. TWEED, Commissioner of Public Works of the City of New York, do hereby certify that under and in pursuance of the power given to me by Chapter Two hundred and twenty-six of the Laws of Eighteen hundred and sixty-nine I have established and fixed the Grades of the Streets and Avenues West of Bleecker Street and South Avenue and between West Eleventh and West Fourteenth Street in the City of New York, and established the Grades of said Streets and Avenues as shown on this Map or Profile, and that the Map or Profile shows the Grades of said Streets and Avenues as so fixed and established.

In Witness Whereof I have hereunto subscribed my name this Second day of September One thousand eight hundred and seventy one.

Wm M Tweed
Commissioner of Public Works

Frank E. Tooke
City Surveyor

Map showing the Grades of the Streets and Avenues west of West Street and 10th Avenue and between West 11th and west 14th Street as FIXED AND ESTABLISHED

by the

COMMISSIONER OF PUBLIC WORKS,

Under and by Authority of Chapter 226 of the Laws of the

STATE OF NEW YORK.

PASSED MARCH 30TH 1871

Note. Where required for drainage, Crowns or Elevations may be made on or across the Streets and Avenues but not exceeding the rate of Six inches per 100 Feet

Red Lines and Figures show Grades as Changed
Black Lines and Figures show old Grades

Filed D 73.22
x D 1.22

2886

(Passed)