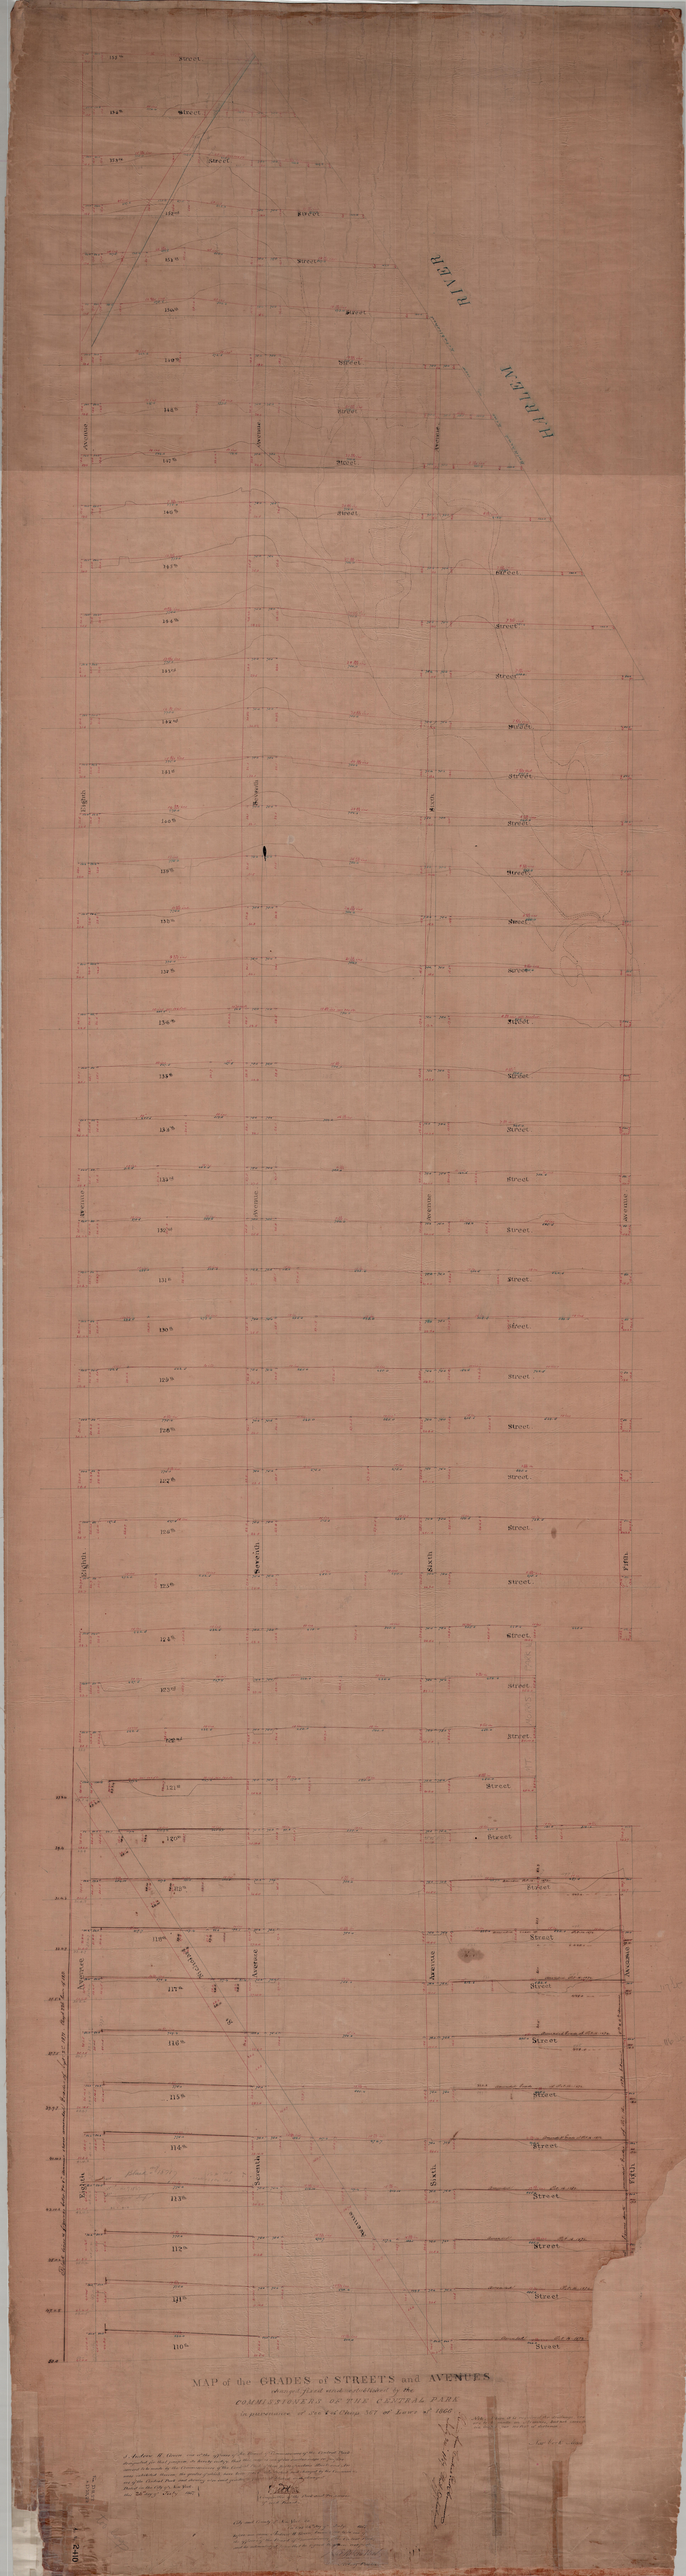


MAP of the GRADES of STREETS and AVENUES

adopted and established by the

COMMISSIONERS OF THE CENTRAL PARK

in pursuance of Section 3 Chap. 301 of Laws of 1866