


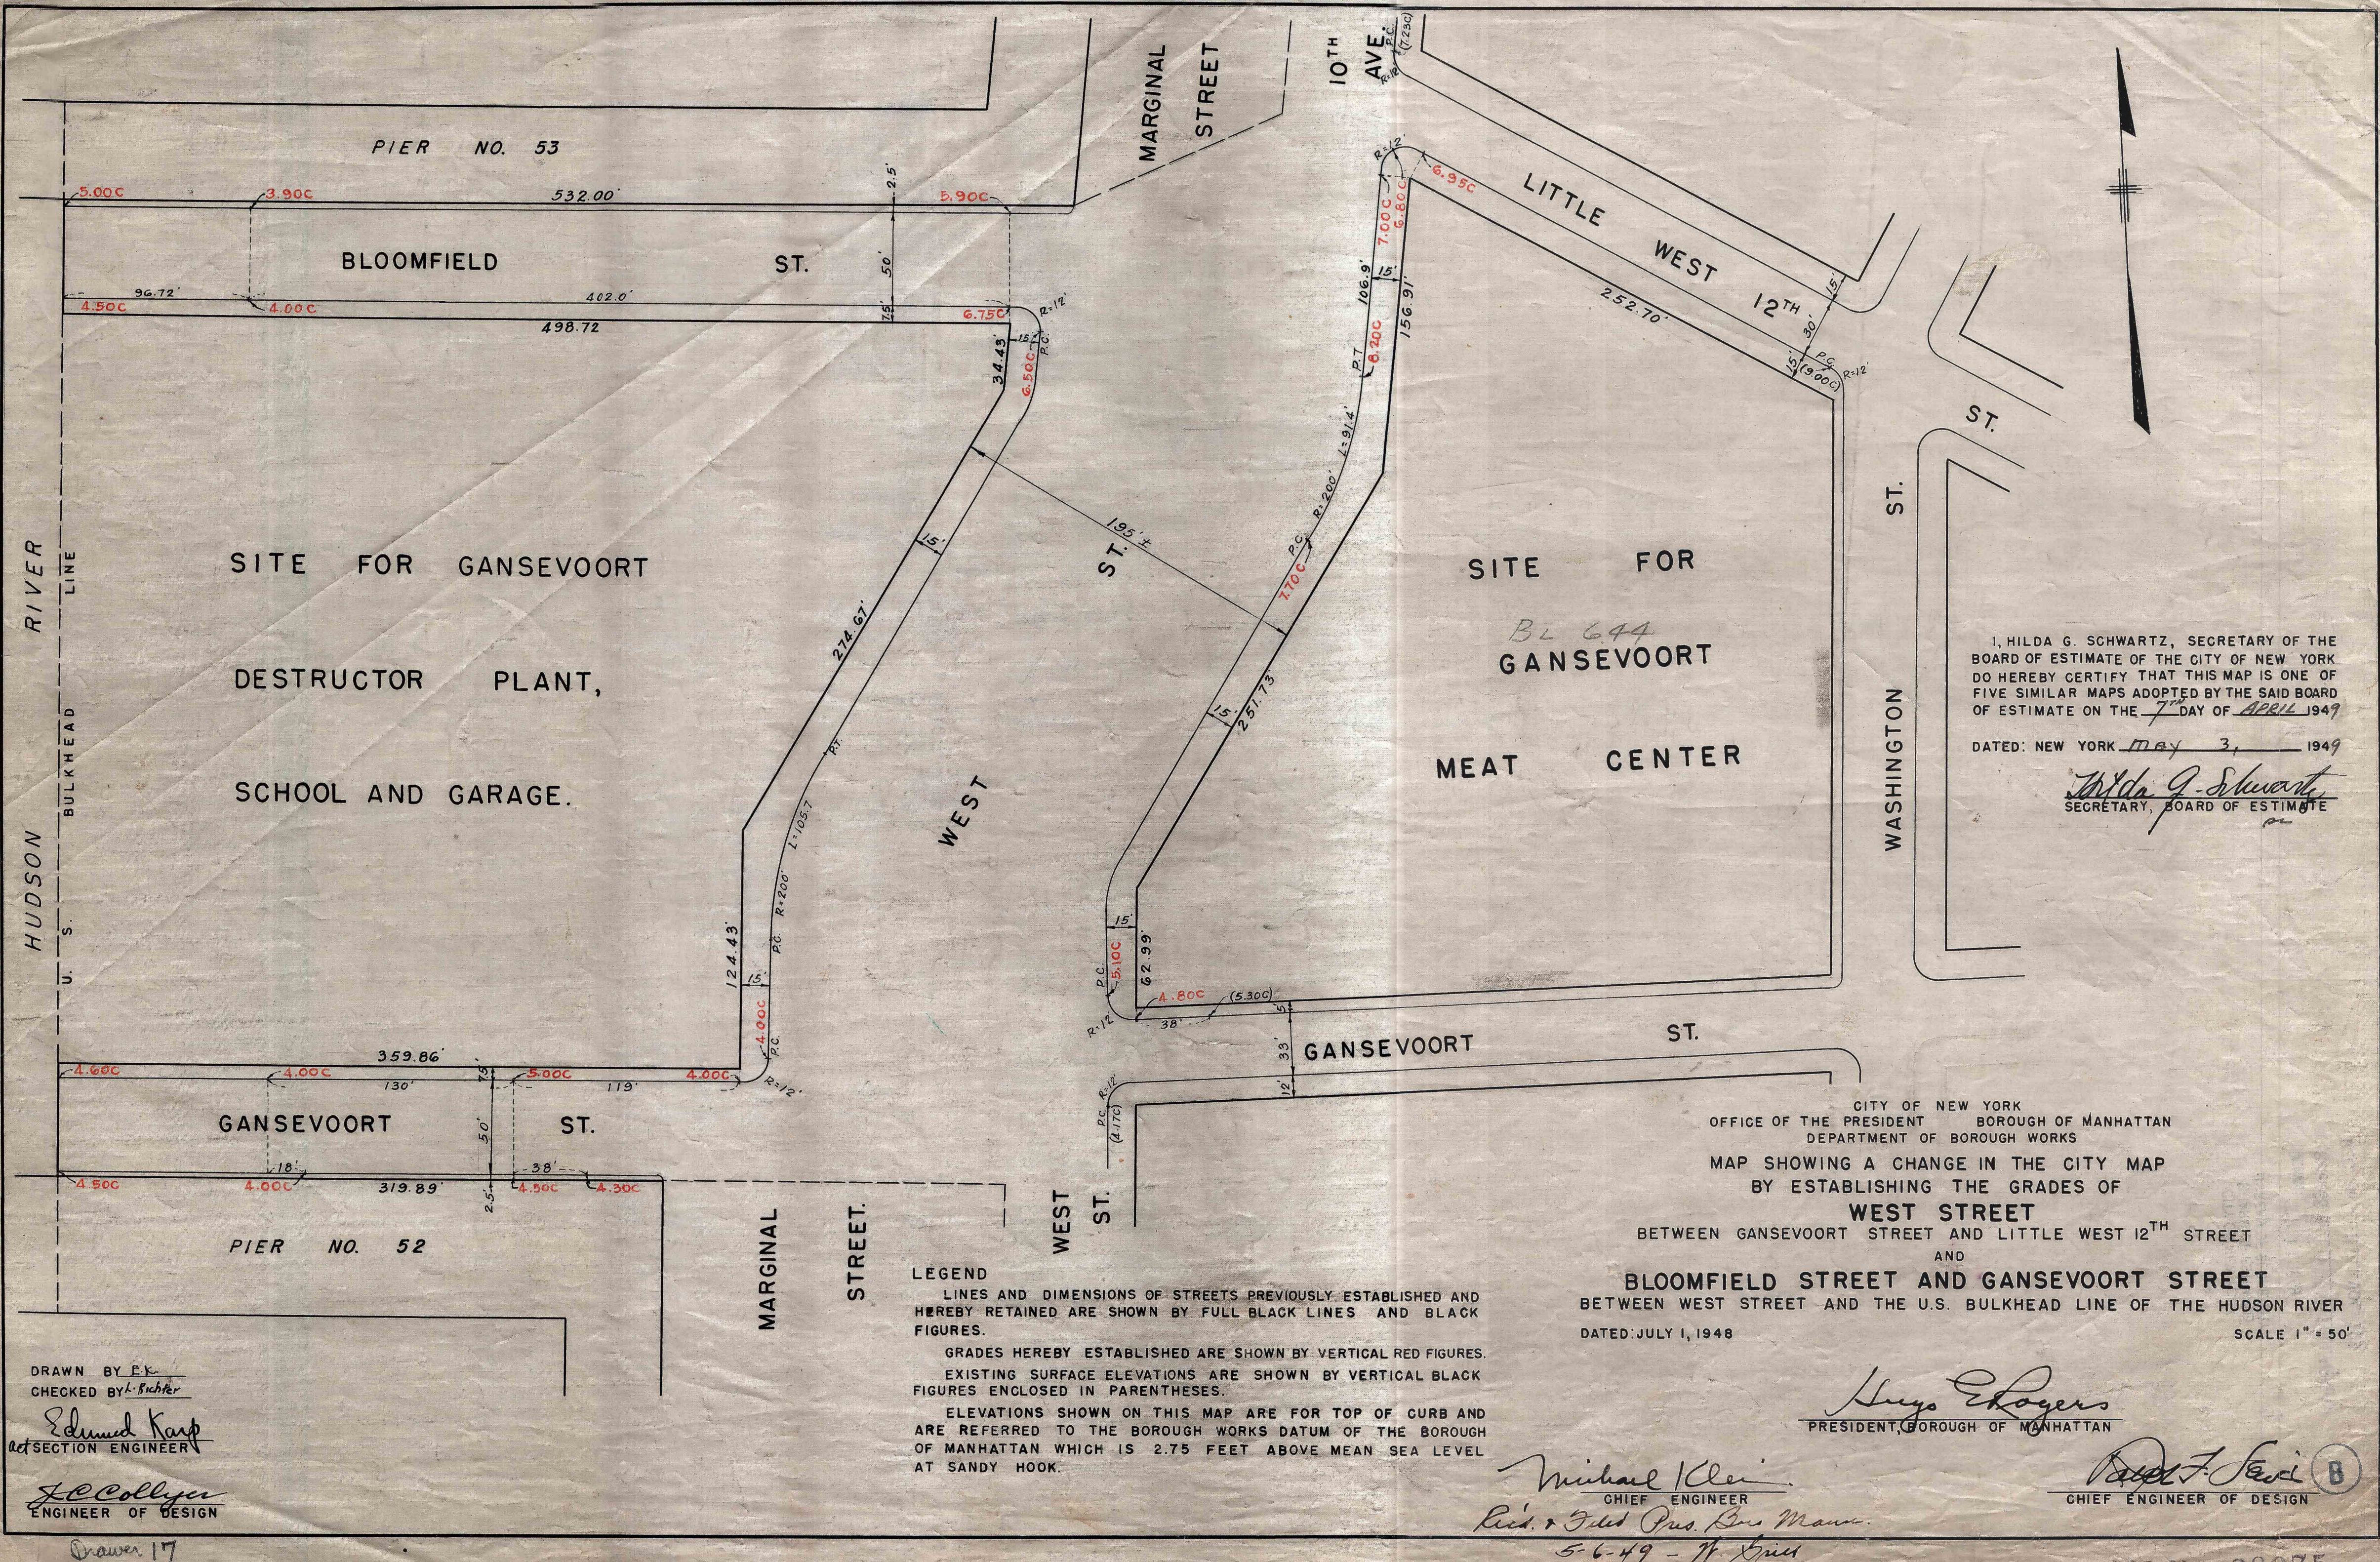

I, HILDA G. SCHWARTZ, SECRETARY OF THE BOARD OF ESTIMATE OF THE CITY OF NEW YORK DO HEREBY CERTIFY THAT THIS MAP IS ONE OF FIVE SIMILAR MAPS ADOPTED BY THE SAID BOARD OF ESTIMATE ON THE 7TH DAY OF APRIL 1949

DATED: NEW YORK MAY 3, 1949

Hilda G. Schwartz
SECRETARY, BOARD OF ESTIMATE

CITY OF NEW YORK
OFFICE OF THE PRESIDENT
BOROUGH OF MANHATTAN
DEPARTMENT OF BOROUGH WORKS

MAP SHOWING A CHANGE IN THE CITY MAP
BY ESTABLISHING THE GRADES OF
WEST STREET

BETWEEN GANSEVOORT STREET AND LITTLE WEST 12TH STREET
AND

BLOOMFIELD STREET AND GANSEVOORT STREET
BETWEEN WEST STREET AND THE U.S. BULKHEAD LINE OF THE HUDSON RIVER

DATED: JULY 1, 1948

SCALE 1" = 50'

Luys E. Rogers
PRESIDENT, BOROUGH OF MANHATTAN

Michael Klein
CHIEF ENGINEER
Rich. & Fred. Pros. Bros. Mann.
5-6-49 - M. Klein

Robert F. Fied
CHIEF ENGINEER OF DESIGN

DRAWN BY *E.K.*
CHECKED BY *L. Richter*
Edmund Karp
SECTION ENGINEER
J.C. Collier
ENGINEER OF DESIGN