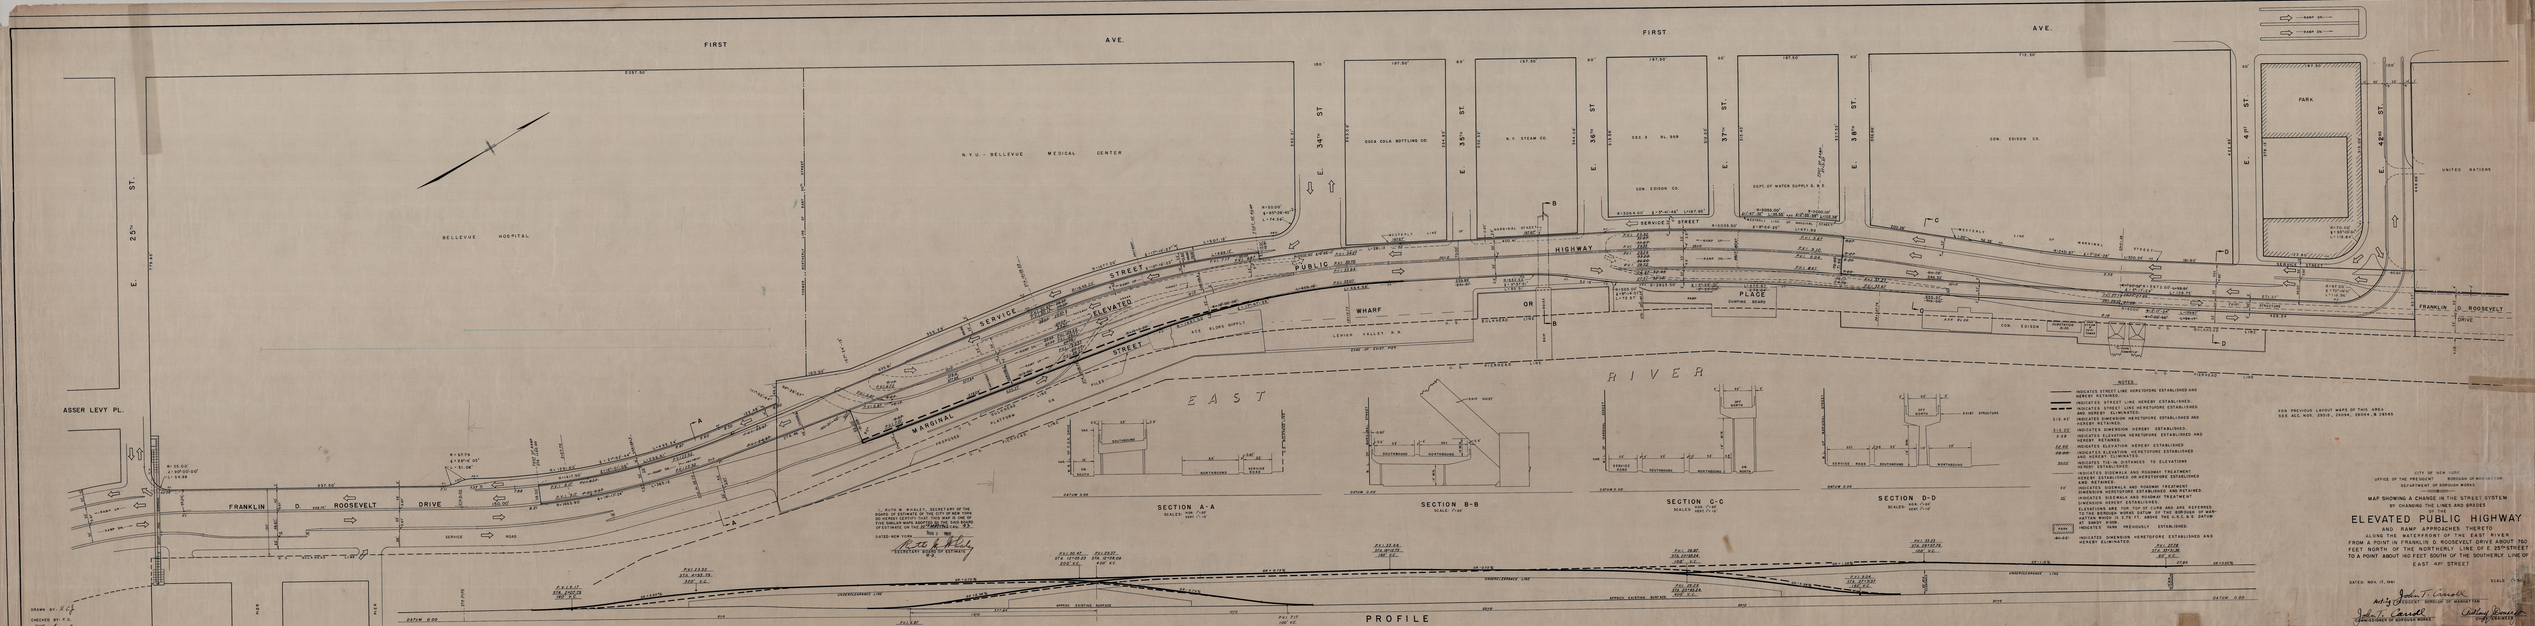
FIRST AVE.
FIRST AVE.
E. 25th ST.
ASSER LEVY PL.
FRANKLIN D. ROOSEVELT DRIVE
SERVICE ROAD
BELLEVUE HOSPITAL
N.Y.U. - BELLEVUE MEDICAL CENTER
E. 34th ST.
E. 35th ST.
E. 36th ST.
E. 37th ST.
E. 38th ST.
E. 41st ST.
E. 42nd ST.
COCA COLA BOTTLING CO.
N.Y. STEAM CO.
CON. EDISON CO.
DEPT. OF WATER SUPPLY G. & E.
PARK
UNITED NATIONS
SERVICE STREET
PUBLIC PLACE
MARGINAL STREET
ELEVATED HIGHWAY
WHARF
LEHIGH VALLEY R.R.
ACC. RAILWAY SUPPLY
PIER
EAST RIVER
FRANKLIN D. ROOSEVELT DRIVE
RAMP ON
RAMP OFF
SECTION A-A
SECTION B-B
SECTION C-C
SECTION D-D
PROFILE
NOTES
CITY OF NEW YORK
OFFICE OF THE PRESIDENT BOROUGH OF MANHATTAN
DEPARTMENT OF BOROUGH WORKS
MAP SHOWING A CHANGE IN THE STREET SYSTEM
BY CHANGING THE LINES AND GRADES
OF
ELEVATED PUBLIC HIGHWAY
AND RAMP APPROACHES THERETO
ALONG THE WATERFRONT OF THE EAST RIVER
FROM A POINT IN FRANKLIN D. ROOSEVELT DRIVE ABOUT 760 FEET NORTH OF THE NORTHERLY LINE OF E. 25th STREET
TO A POINT ABOUT 160 FEET SOUTH OF THE SOUTHERLY LINE OF EAST 49th STREET
DATED NOV. 17, 1941
SCALE 1" = 100'
John T. Connolly
Actg. President, Borough of Manhattan
John T. Carroll
Commissioner of Borough Works
Clifford Reinhold
Chief Engineer
DRAWN BY: E.C.J.
CHECKED BY: P.D.
APPROVED:
Clifford Reinhold
Chief Engineer
FOR PREVIOUS LAYOUT MAPS OF THIS AREA
SEE ACC. NOS. 29015, 29094, 29094-A & 29095