
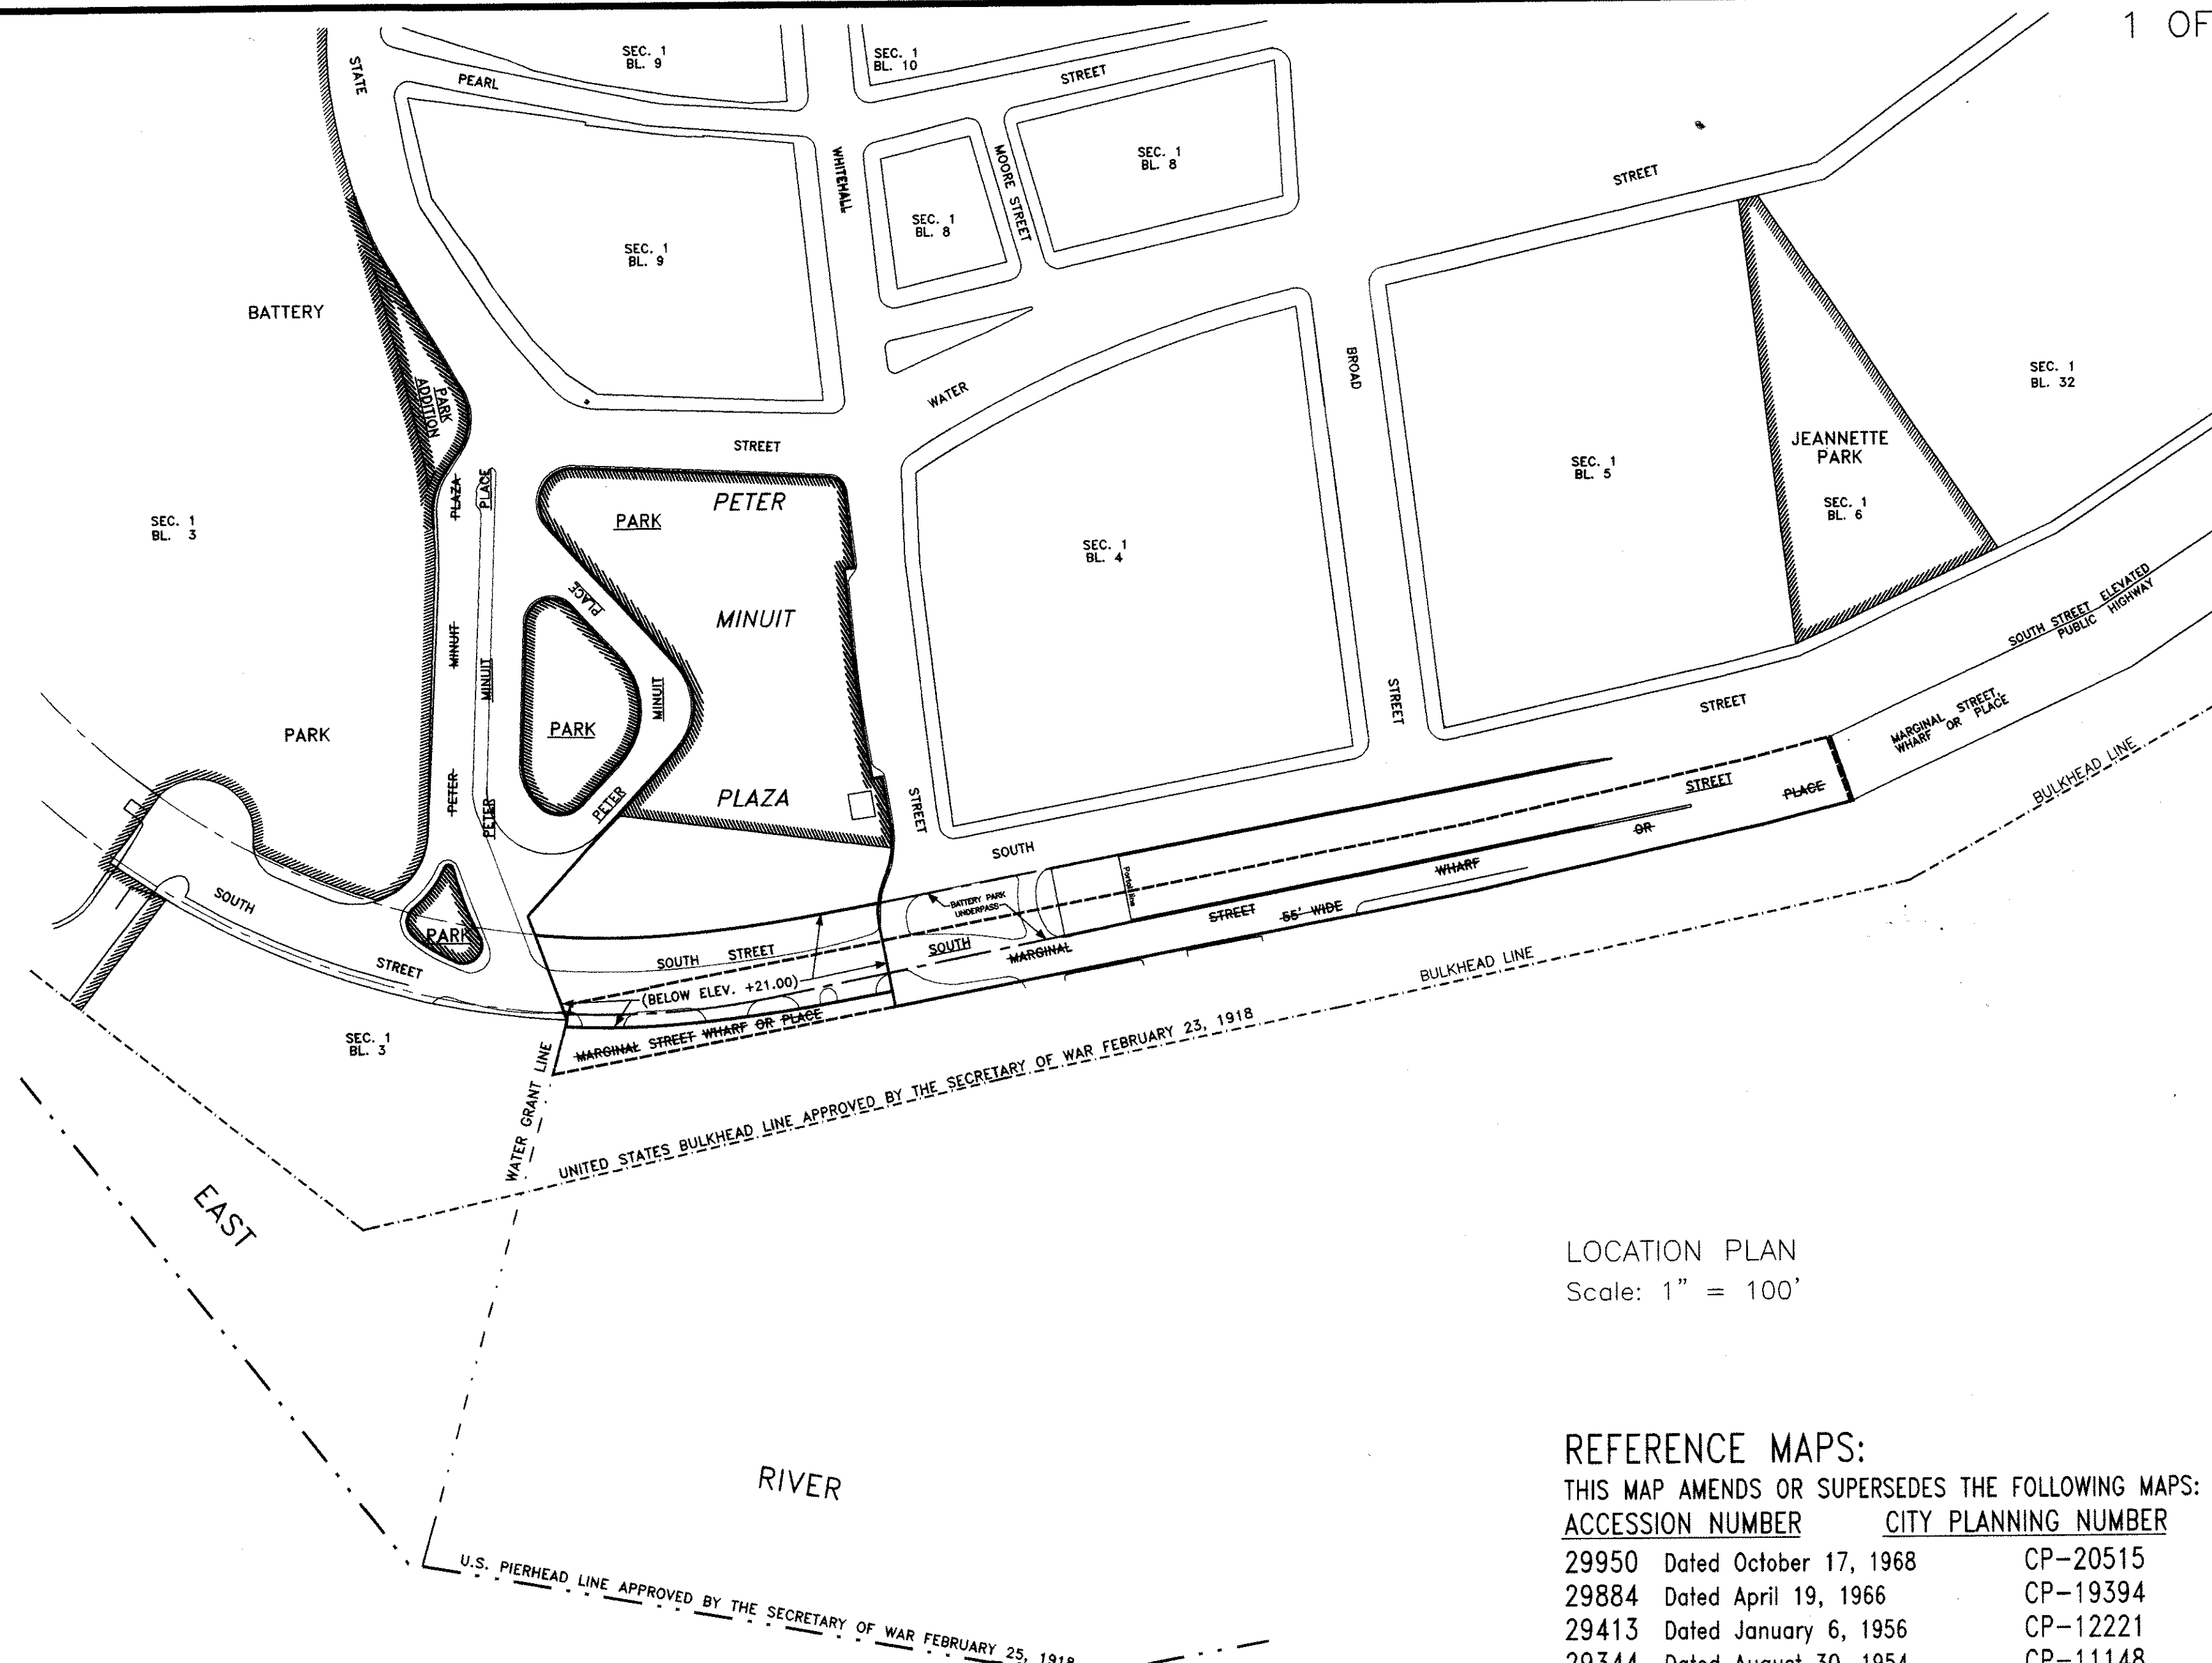


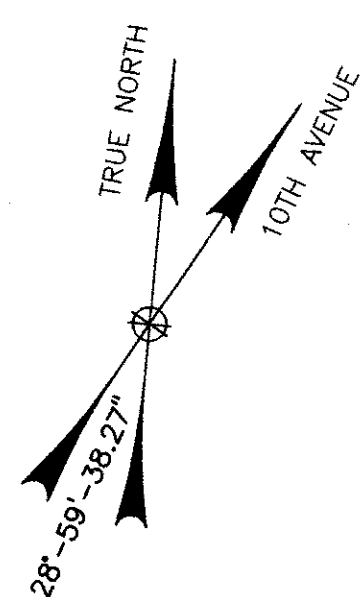

LOCATION PLAN
Scale: 1" = 100'

REFERENCE MAPS:

THIS MAP AMENDS OR SUPERSEDES THE FOLLOWING MAPS:

ACCESSION NUMBER	CITY PLANNING NUMBER
29950 Dated October 17, 1968	CP-20515
29884 Dated April 19, 1966	CP-19394
29413 Dated January 6, 1956	CP-12221
29344 Dated August 30, 1954	CP-11148
28823 Dated December 16, 1946	CP-4694A
28771 Dated August 14, 1946	CP-4455
28744 Dated June 7, 1946	CP-4335
N/A Dated October 28, 1956	CP-12744

CITY OF NEW YORK
OFFICE OF THE PRESIDENT OF THE BOROUGH OF MANHATTAN
TOPOGRAPHICAL BUREAU

MAP NO. 30201

SHOWING A CHANGE IN THE CITY MAP BY
ELIMINATING, DISCONTINUING AND CLOSING:

1. SOUTH FERRY PLAZA

FROM
STATE STREET TO SOUTH STREET
AND
FROM PETER MINUIT PLAZA TO WHITEHALL STREET,

2. PETER MINUIT PLAZA

FROM
STATE STREET TO SOUTH STREET,

3. A VOLUME OF STREET

FROM
PETER MINUIT PLAZA TO WHITEHALL STREET,
AND

4. A MARGINAL STREET WHARF OR PLACE;

THE ELIMINATION OF:

A PORTION OF MARGINAL STREET WHARF OR PLACE,
PORTIONS OF PARKS;

THE ESTABLISHMENT OF:

1. PETER MINUIT PLACE

FROM
STATE STREET TO SOUTH STREET

2. SOUTH STREET

EAST OF WHITEHALL STREET,

3. PARK ADDITIONS;

AND

THE DELINEATION OF EASEMENTS / CORRIDORS FOR INFORMATIONAL PURPOSES;

AND

THE ADJUSTMENT OF GRADES
ALL WITHIN THE AREA GENERALLY BOUNDED BY
PEARL STREET, WHITEHALL STREET, SOUTH STREET AND BATTERY PARK
BOROUGH OF MANHATTAN

DATED: JANUARY 25, 1999

NOTES:

Indicates street line heretofore established and hereby retained.

Indicates sidewalk and roadway treatment hereby established or heretofore established and hereby retained.

Indicates street line or Marginal Street, Wharf or Place line heretofore established and hereby eliminated.

Indicates street line hereby established.

Indicates limits of Battery Park underpass heretofore established (A mapped street).

Indicates water grant line, heretofore established.

Indicates park heretofore established and hereby retained.

Indicates park or park addition hereby established.

Indicates park heretofore established and hereby eliminated.

Indicates street lands to be discontinued and closed.

Indicates U.S. Bulkhead line, heretofore established.

Indicates U.S. Pierhead line, heretofore established.

Indicates treatment line below grade heretofore established and hereby retained.

Indicates utility corridor hereby delineated.

Indicates dimension heretofore established and hereby retained.

Indicates dimension hereby established.

Indicates dimension heretofore established and hereby eliminated.

Indicates sidewalk and roadway treatment dimension heretofore established and hereby retained.

Indicates sidewalk and roadway treatment dimension hereby established.

Indicates sidewalk and roadway treatment dimension hereby eliminated.

Indicates elevation hereby established.

Indicates elevation heretofore established and hereby retained.

Indicates tie-in distance heretofore established and hereby retained.

Indicates tie-in distance heretofore established and hereby eliminated.

Indicates tie-in distance hereby established.

Indicates utility corridor dimension hereby delineated.

Indicates point of curvature.

Indicates point of tangency.

Elevations are for top of curb and are referred to the datum of the Topographical Bureau, Office of the President, Borough of Manhattan, which is 2.75 feet above the U.S.C. & G. mean sea level survey datum at Sandy Hook, New Jersey.

Coordinates refer to the Manhattan Borough President's Office, Topographical Bureau, borough survey maps.

I, ROSA R. ROMERO, SECRETARY OF THE CITY PLANNING COMMISSION, DO HEREBY CERTIFY THAT THIS MAP IS ONE OF TEN SIMILAR MAPS APPROVED BY THE CITY PLANNING COMMISSION ON MAY 19, 1999 (CALENDAR NO. 14) AND SUBSEQUENTLY APPROVED BY THE CITY COUNCIL ON JUNE 30, 1999 (RESOLUTION NO. 890) WHICH ACTION COMPRISED FINAL APPROVAL AND THAT THIS MAP WAS FILED ON THE DATE OF THIS CERTIFICATION AND WILL TAKE EFFECT ON THE FOLLOWING DAY.

DATED: NEW YORK, January 26, 2001

SECRETARY, CITY PLANNING COMMISSION

C. VIRGINIA FIELDS
PRESIDENT OF THE BOROUGH OF MANHATTAN

ANTHONY C. GULOTTA, P.E.
CONSULTING ENGINEER


HENRY J. STERN
COMMISSIONER, NYC DEPT. OF PARKS AND RECREATION

THE COPYRIGHT NOTICE: © 1999 PRESIDENT OF THE BOROUGH OF MANHATTAN





STREET GEOMETRY
VERIFIED BY:


TOPO-METRICS, INC.
60 ENTER LANE
HAUPPAUGE, NY 11787
(516) 234-6070



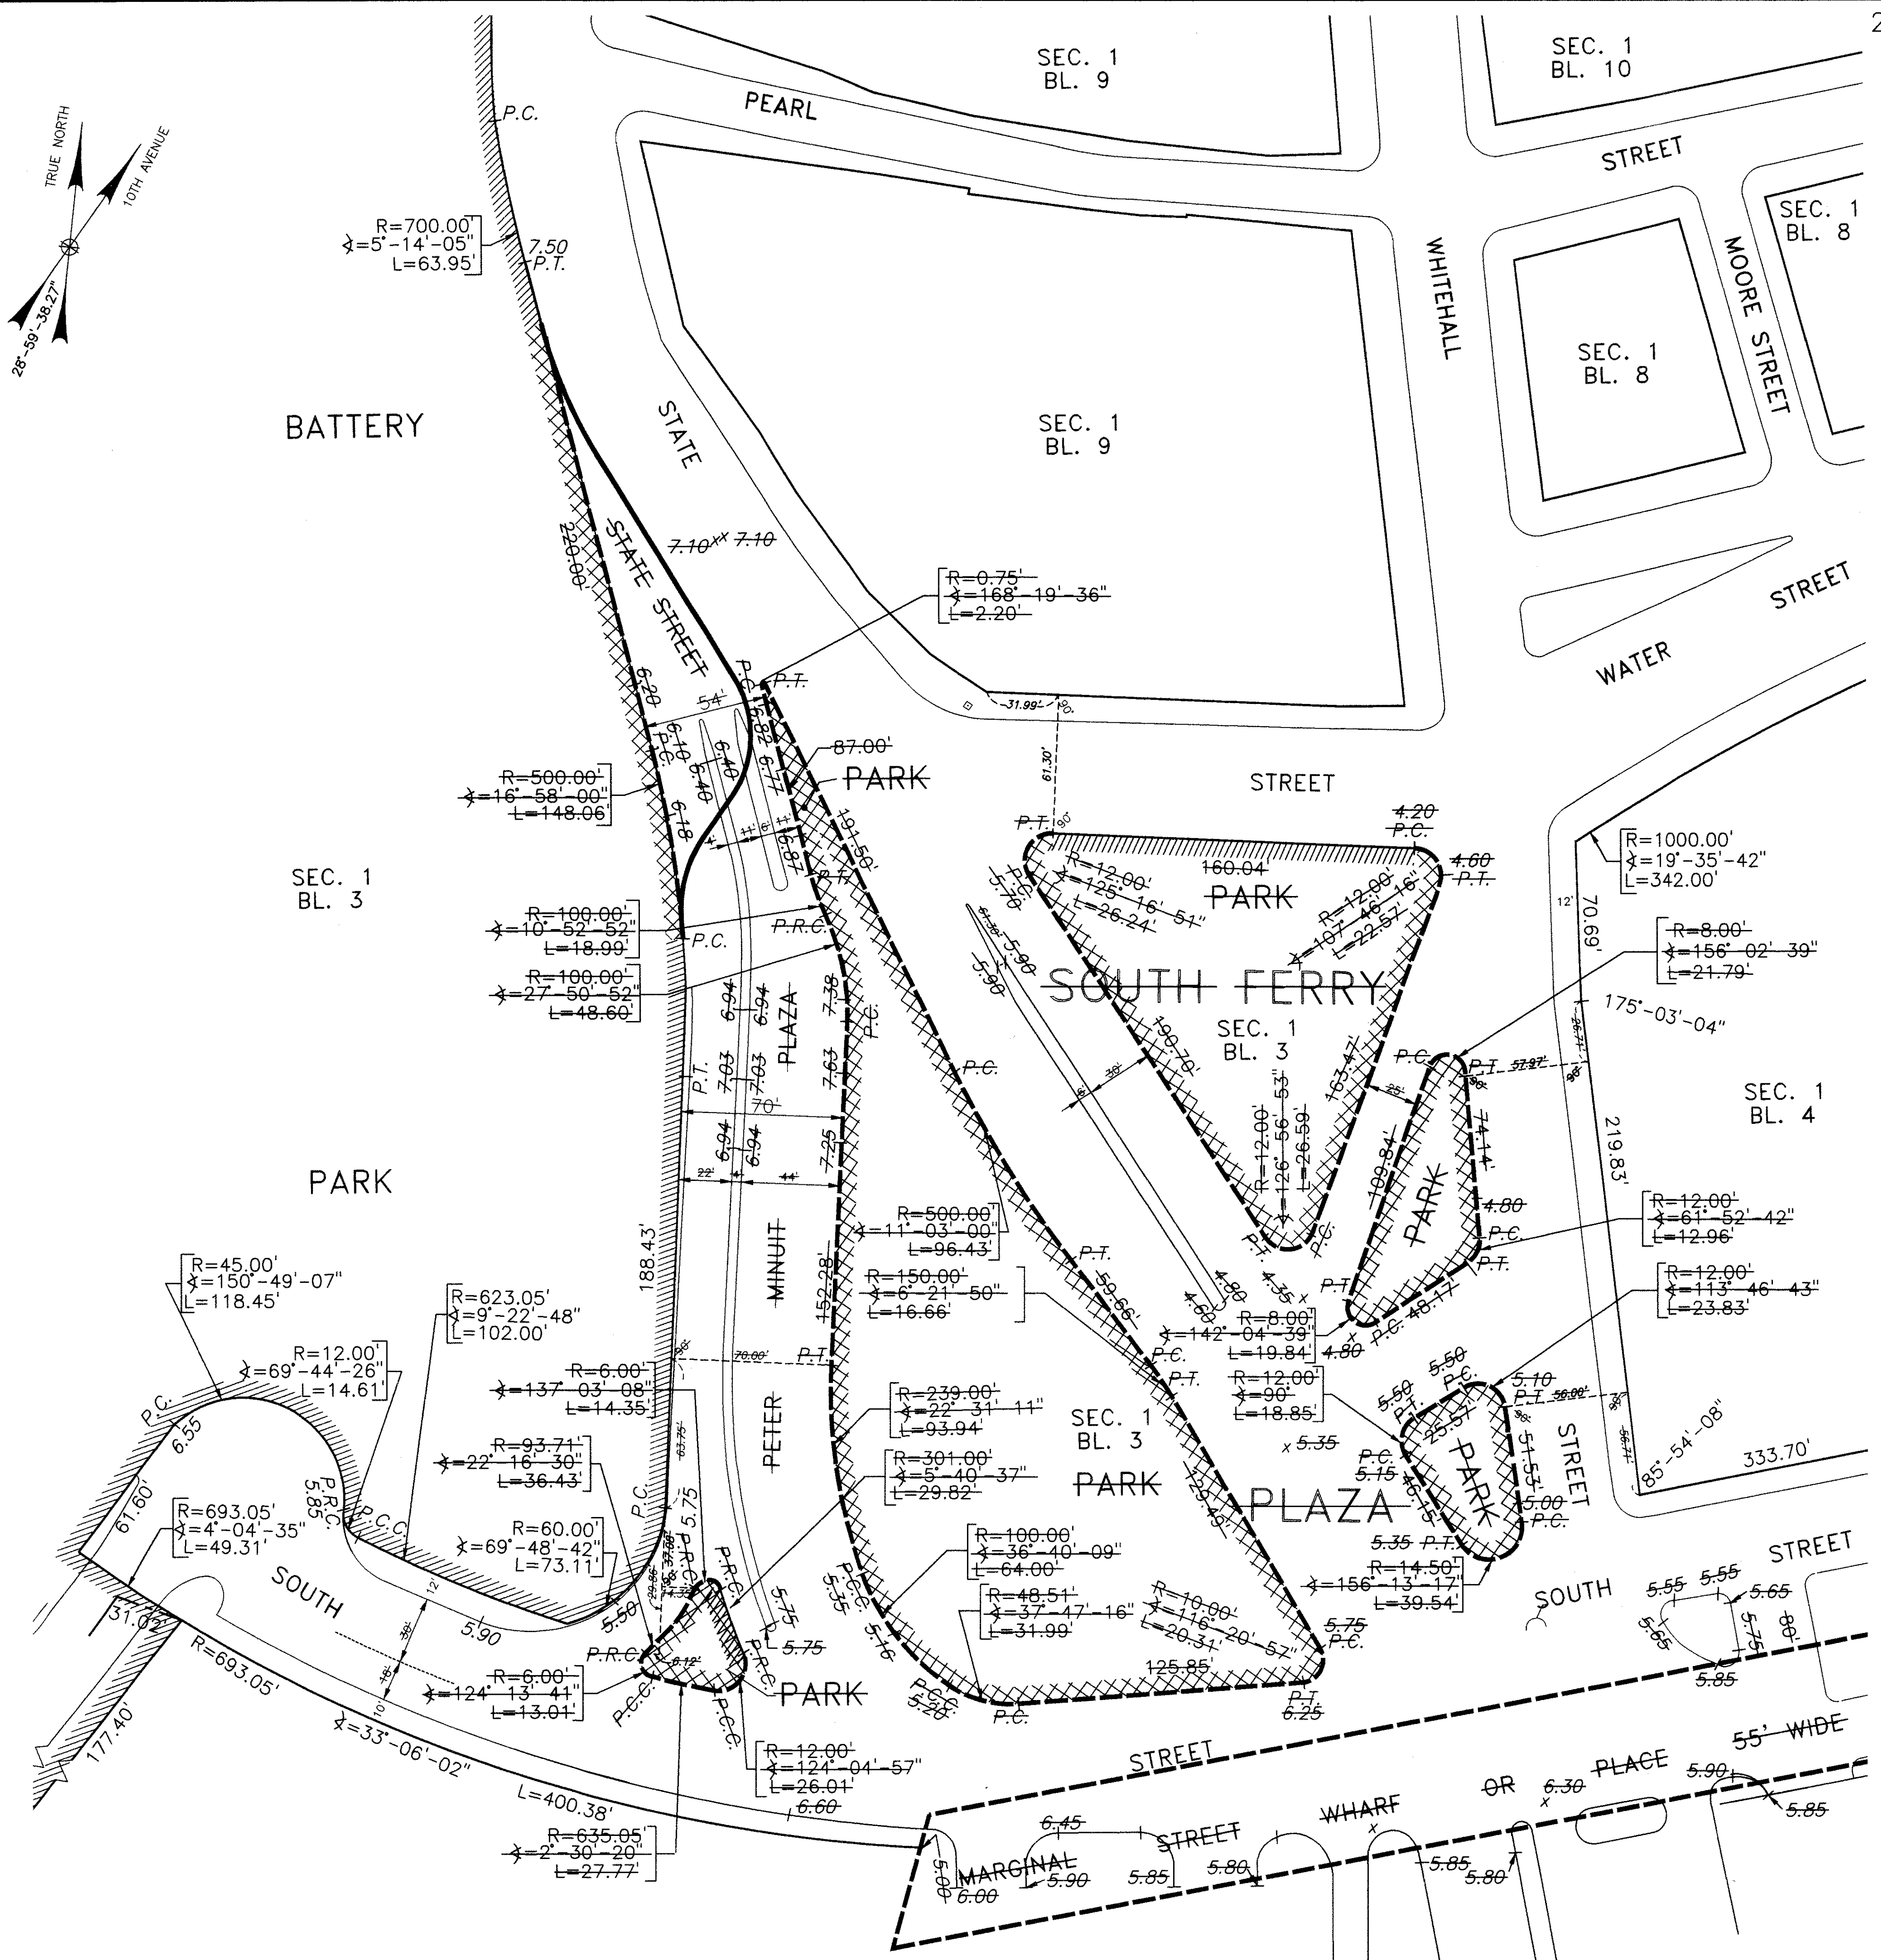


PLAN SHOWING THE ELIMINATION OF THE LINES OF FIVE PARKS, LAID OUT ON MAP ACC. NO. 29344, APPROVED BY THE BOARD OF ESTIMATE ON FEBRUARY 10, 1955, CAL NO. 87, THE ELIMINATION OF A PORTION OF THE EASTERLY LINE OF BATTERY PARK, AND THE ELIMINATION OF THE MARGINAL STREET WHARF OR PLACE.

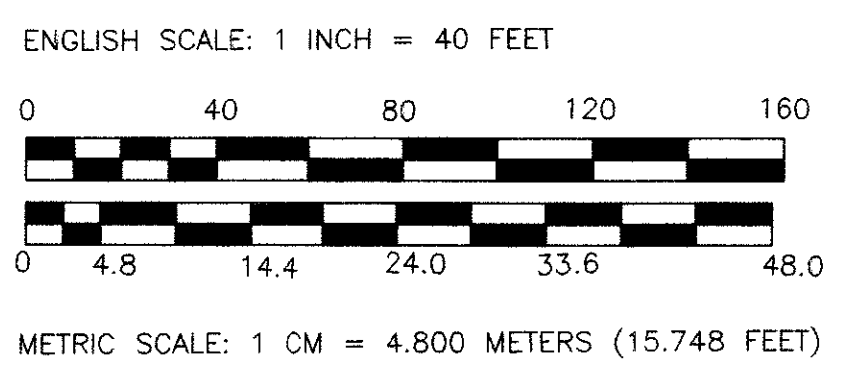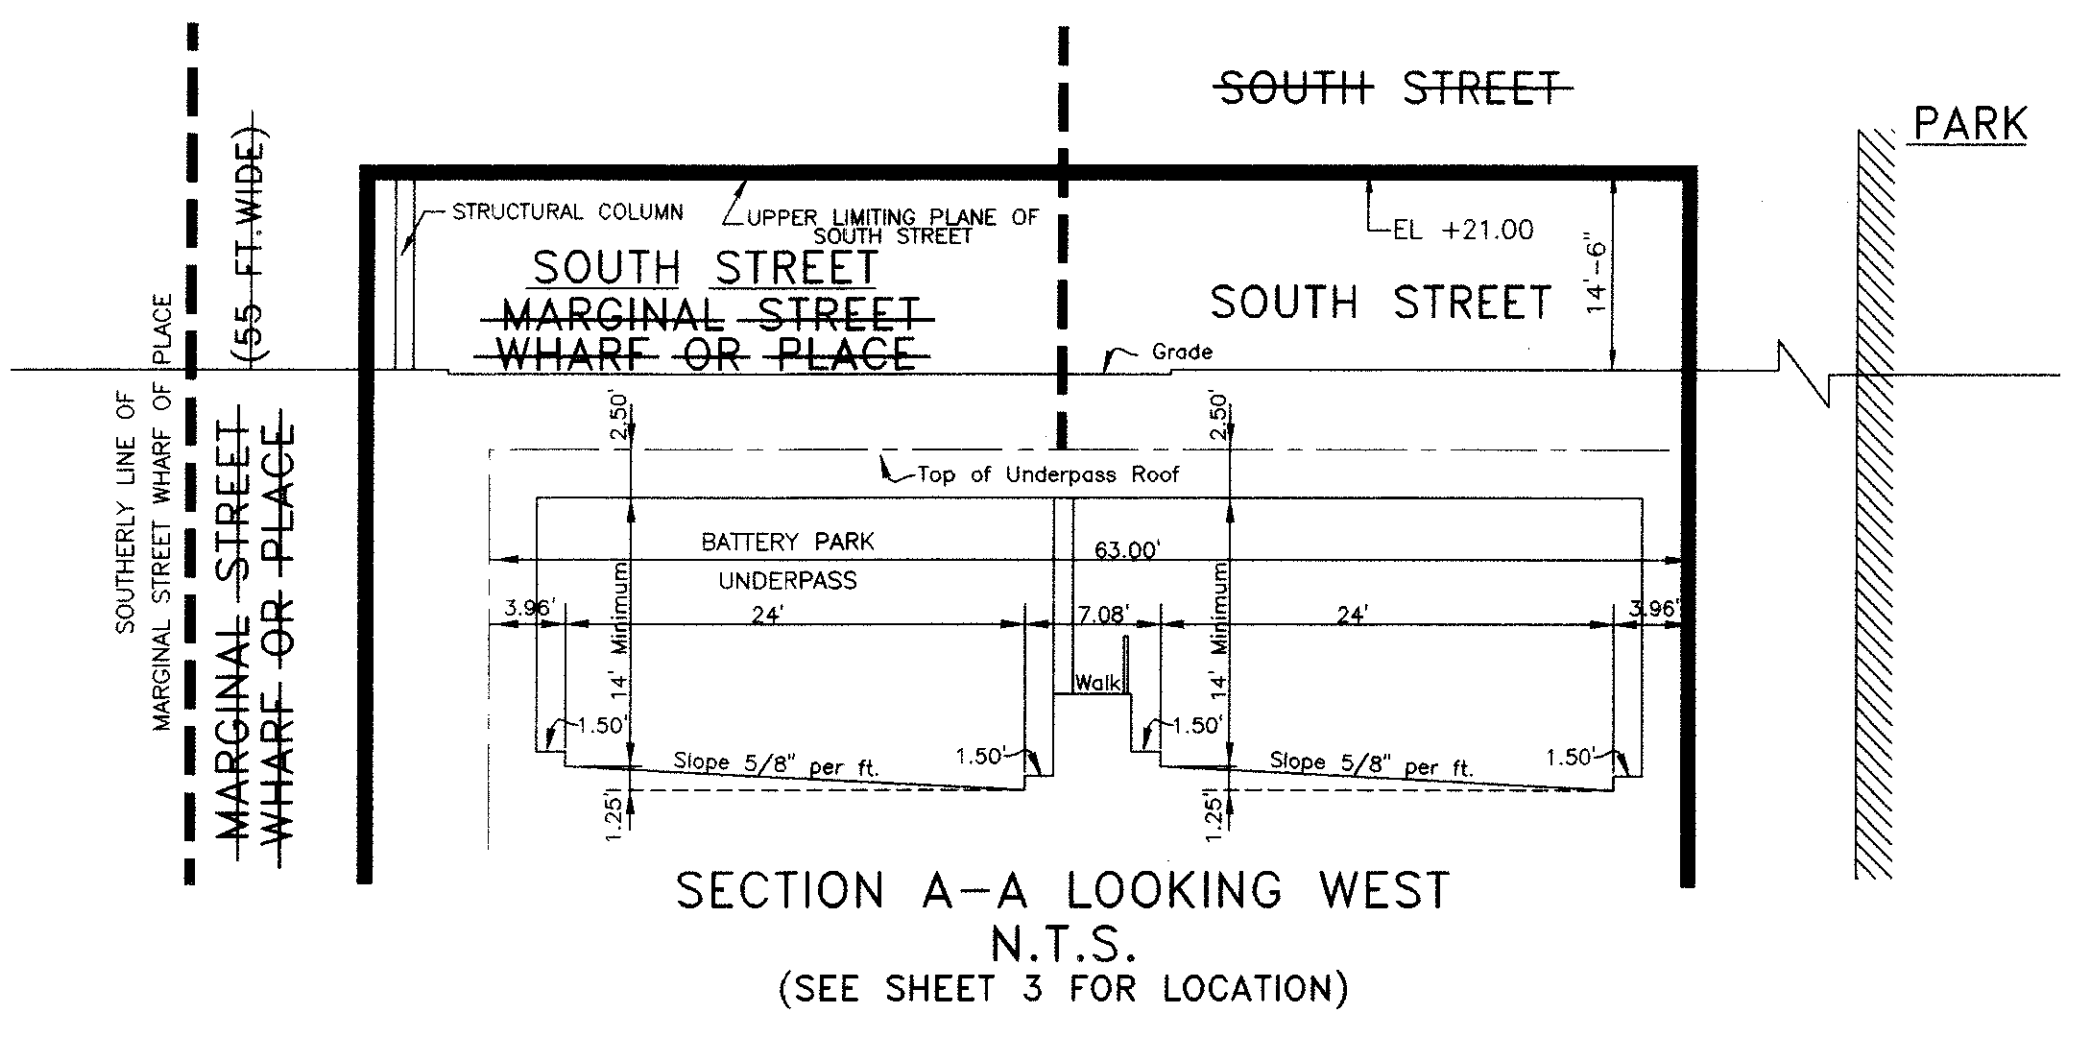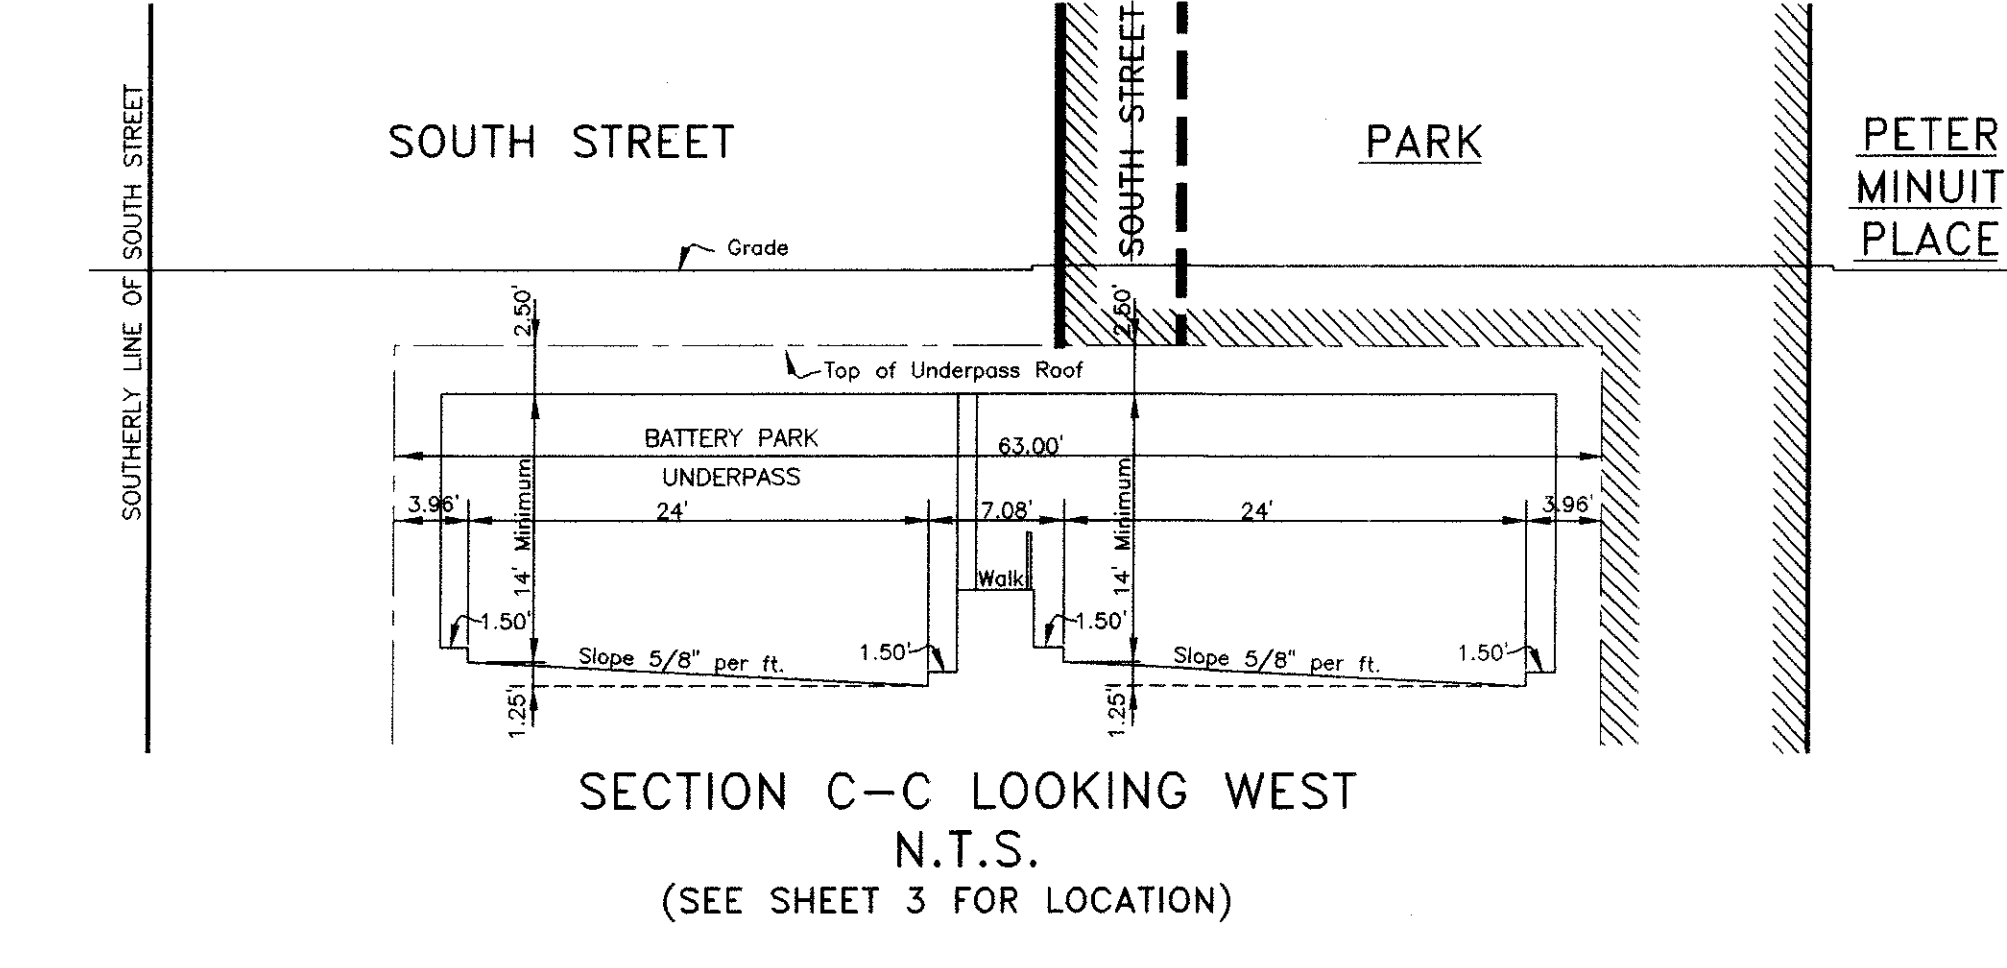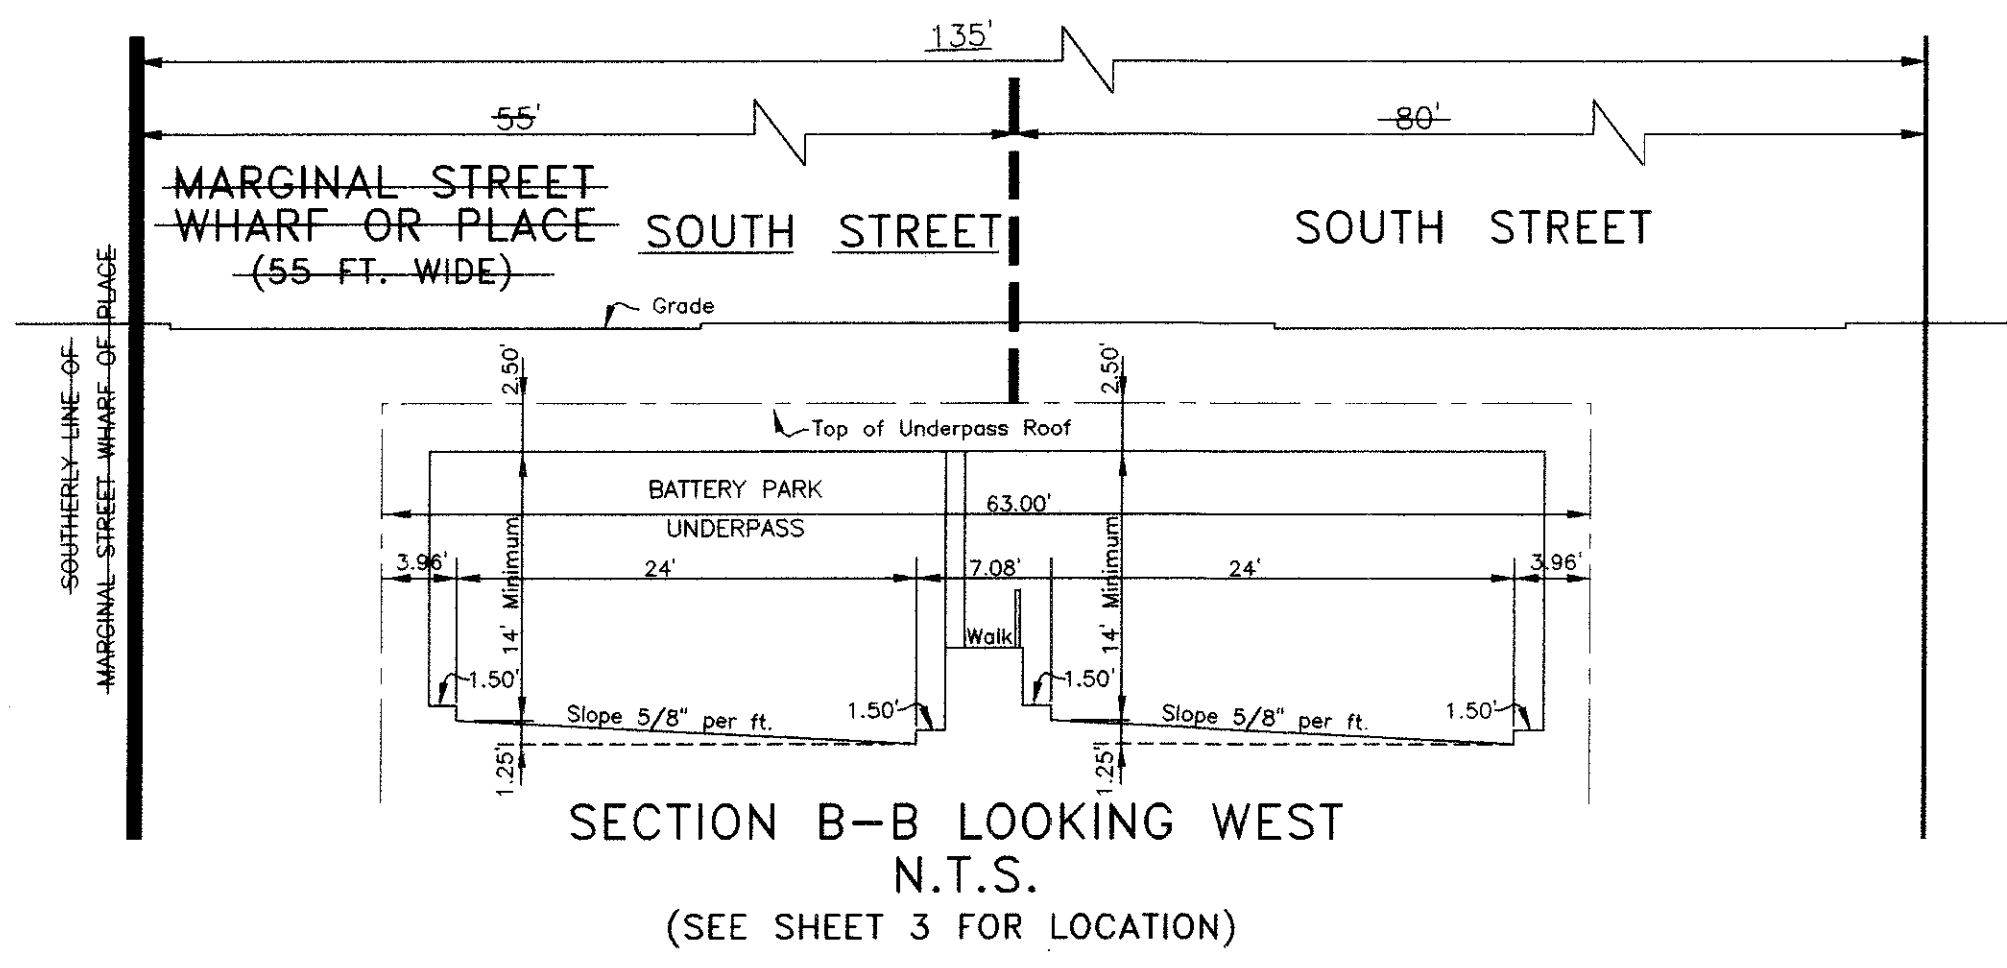

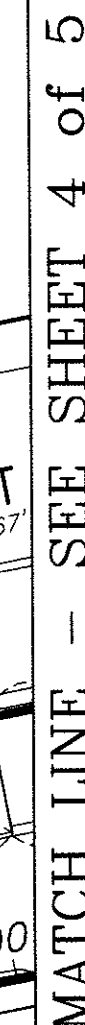

ACC NO. 30201

Page 17

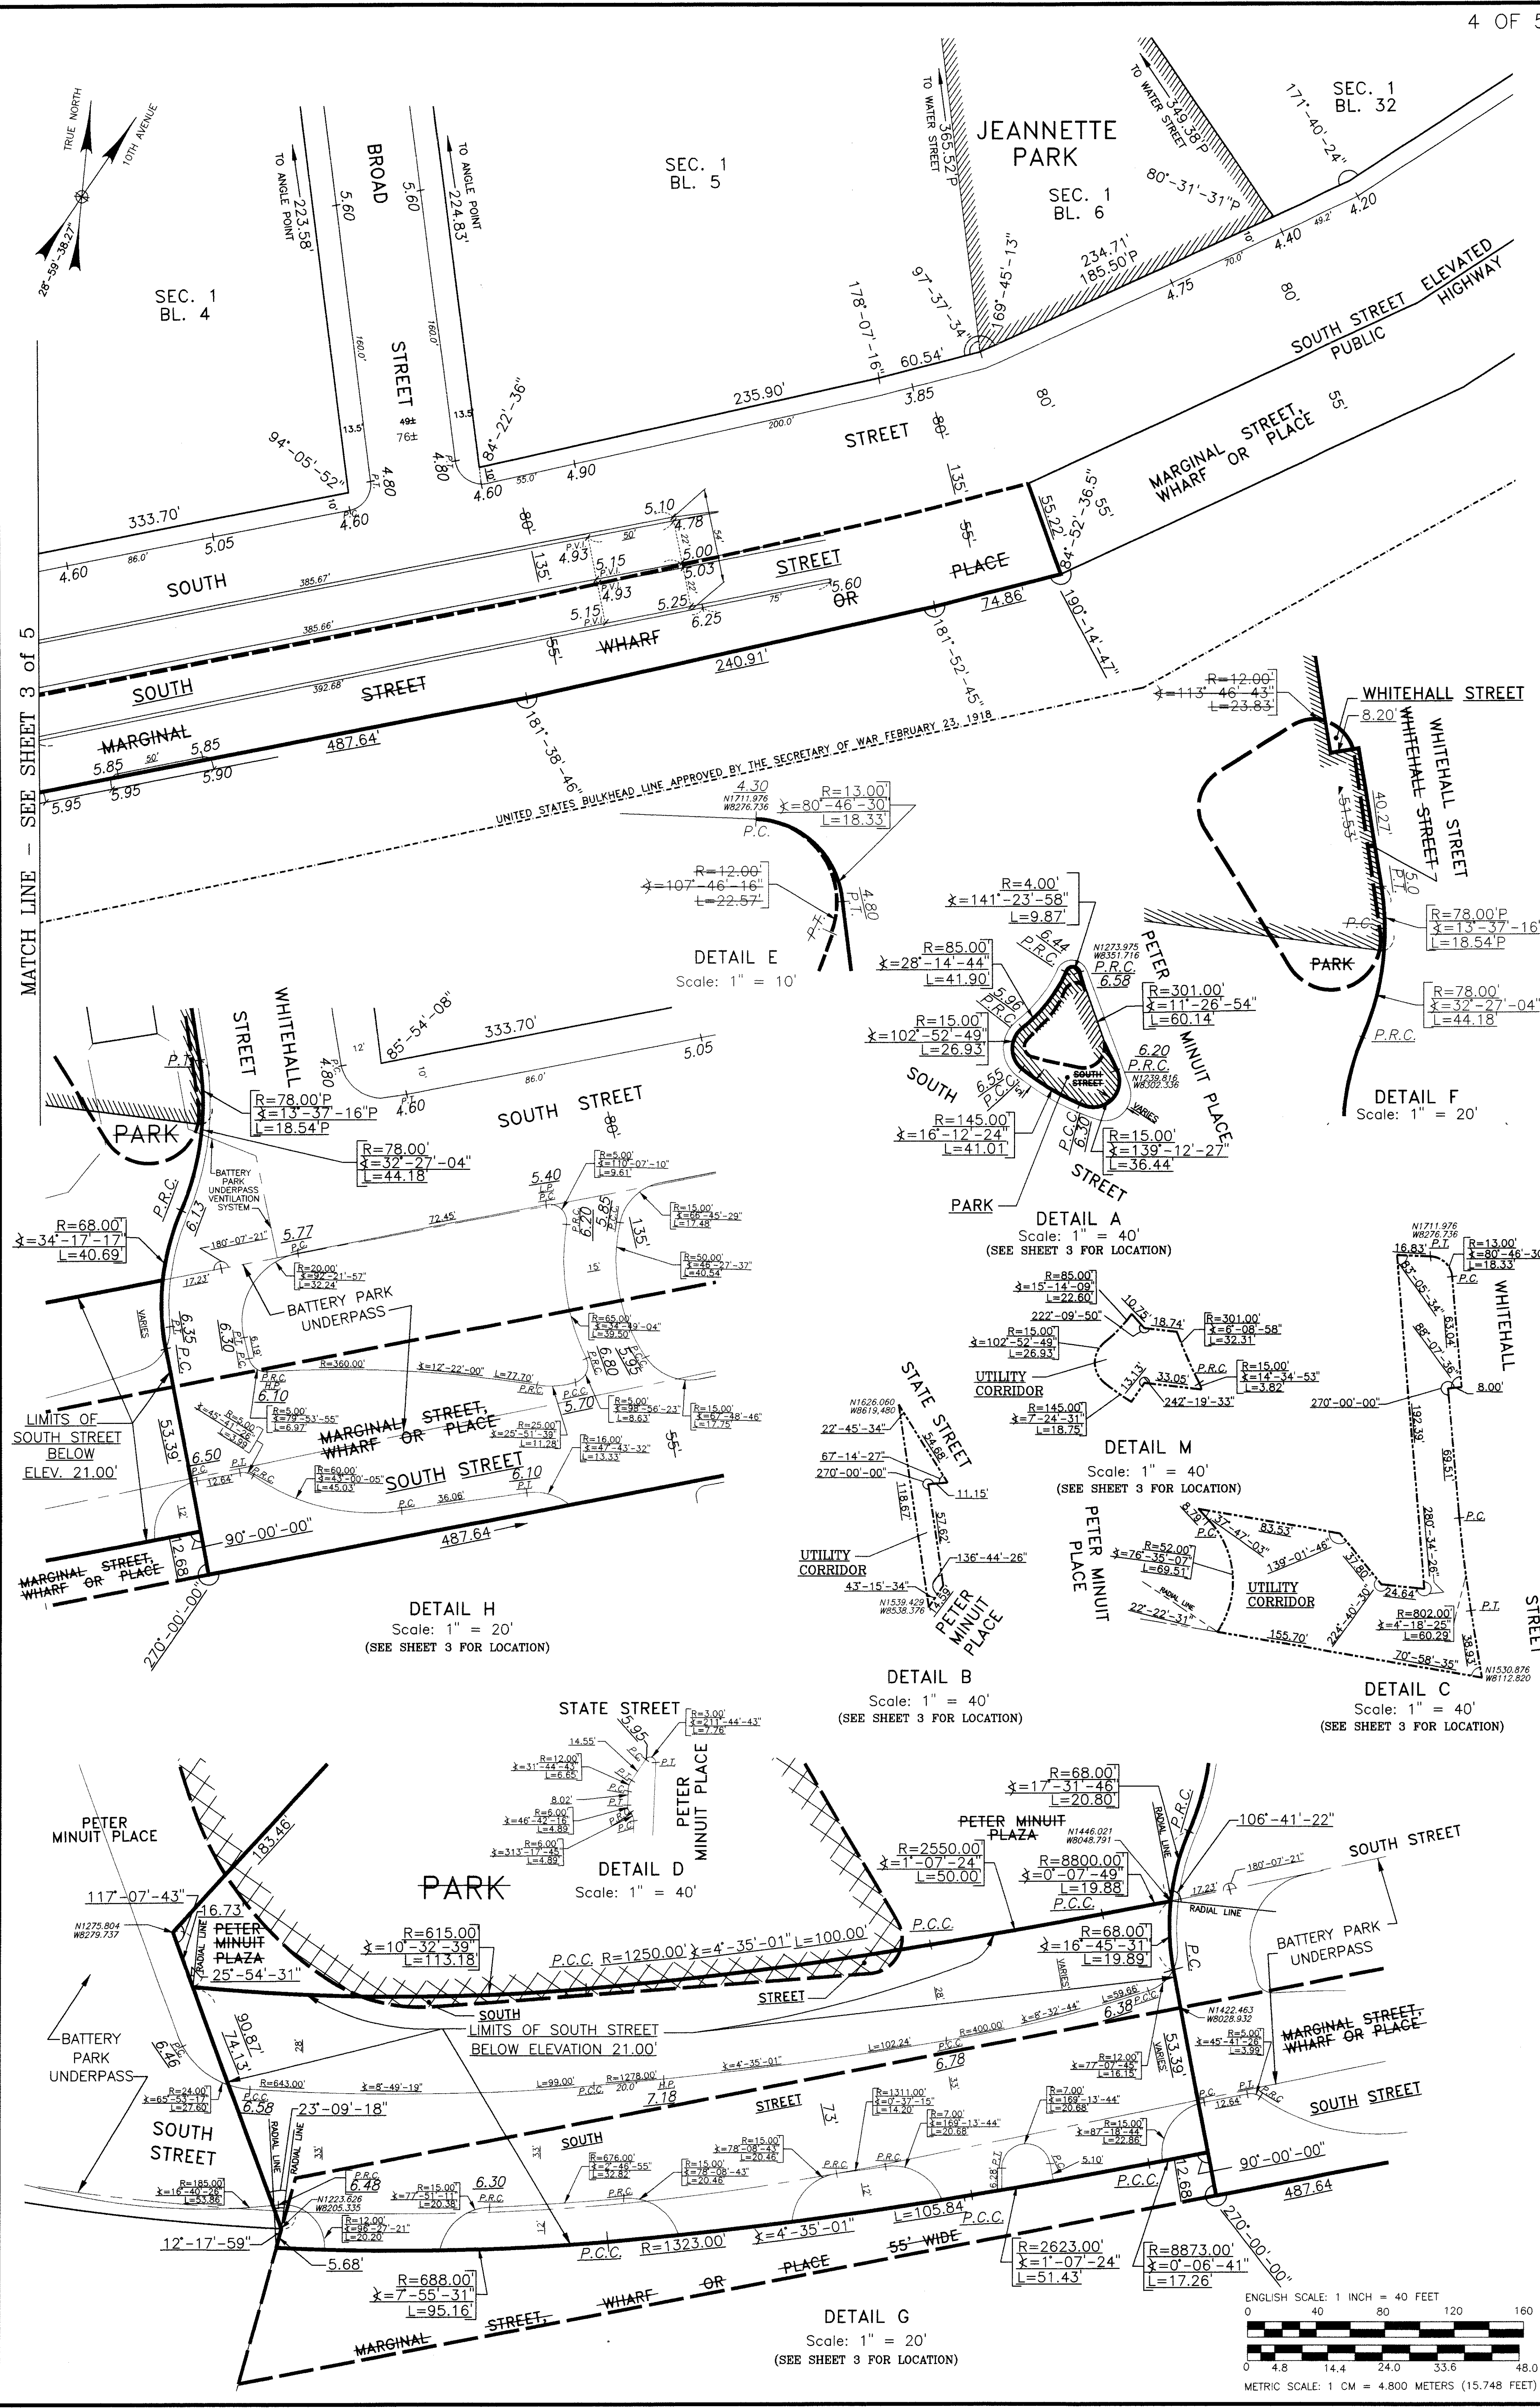

MATCH LINE - SEE SHEET 3 OF 5

Drawn 42

ACC NO. 30201

DETAIL E
Scale: 1" = 10'

DETAIL F
Scale: 1" = 20'

DETAIL A
Scale: 1" = 40'
(SEE SHEET 3 FOR LOCATION)

DETAIL M
Scale: 1" = 40'
(SEE SHEET 3 FOR LOCATION)


DETAIL H
Scale: 1" = 20'
(SEE SHEET 3 FOR LOCATION)

DETAIL B
Scale: 1" = 40'
(SEE SHEET 3 FOR LOCATION)

DETAIL C
Scale: 1" = 40'
(SEE SHEET 3 FOR LOCATION)


DETAIL D
Scale: 1" = 40'

DETAIL G
Scale: 1" = 20'
(SEE SHEET 3 FOR LOCATION)

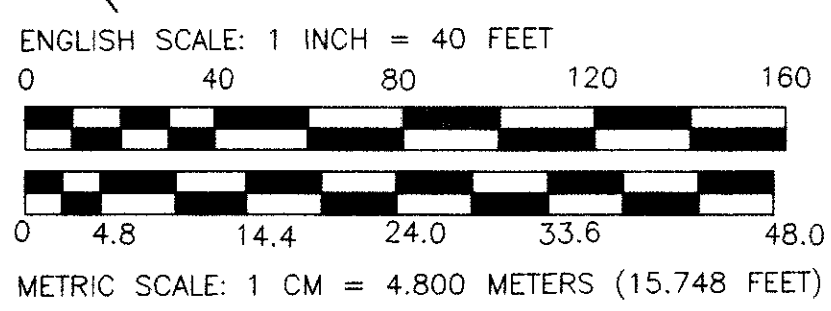


Drawn 42


Drawn AL

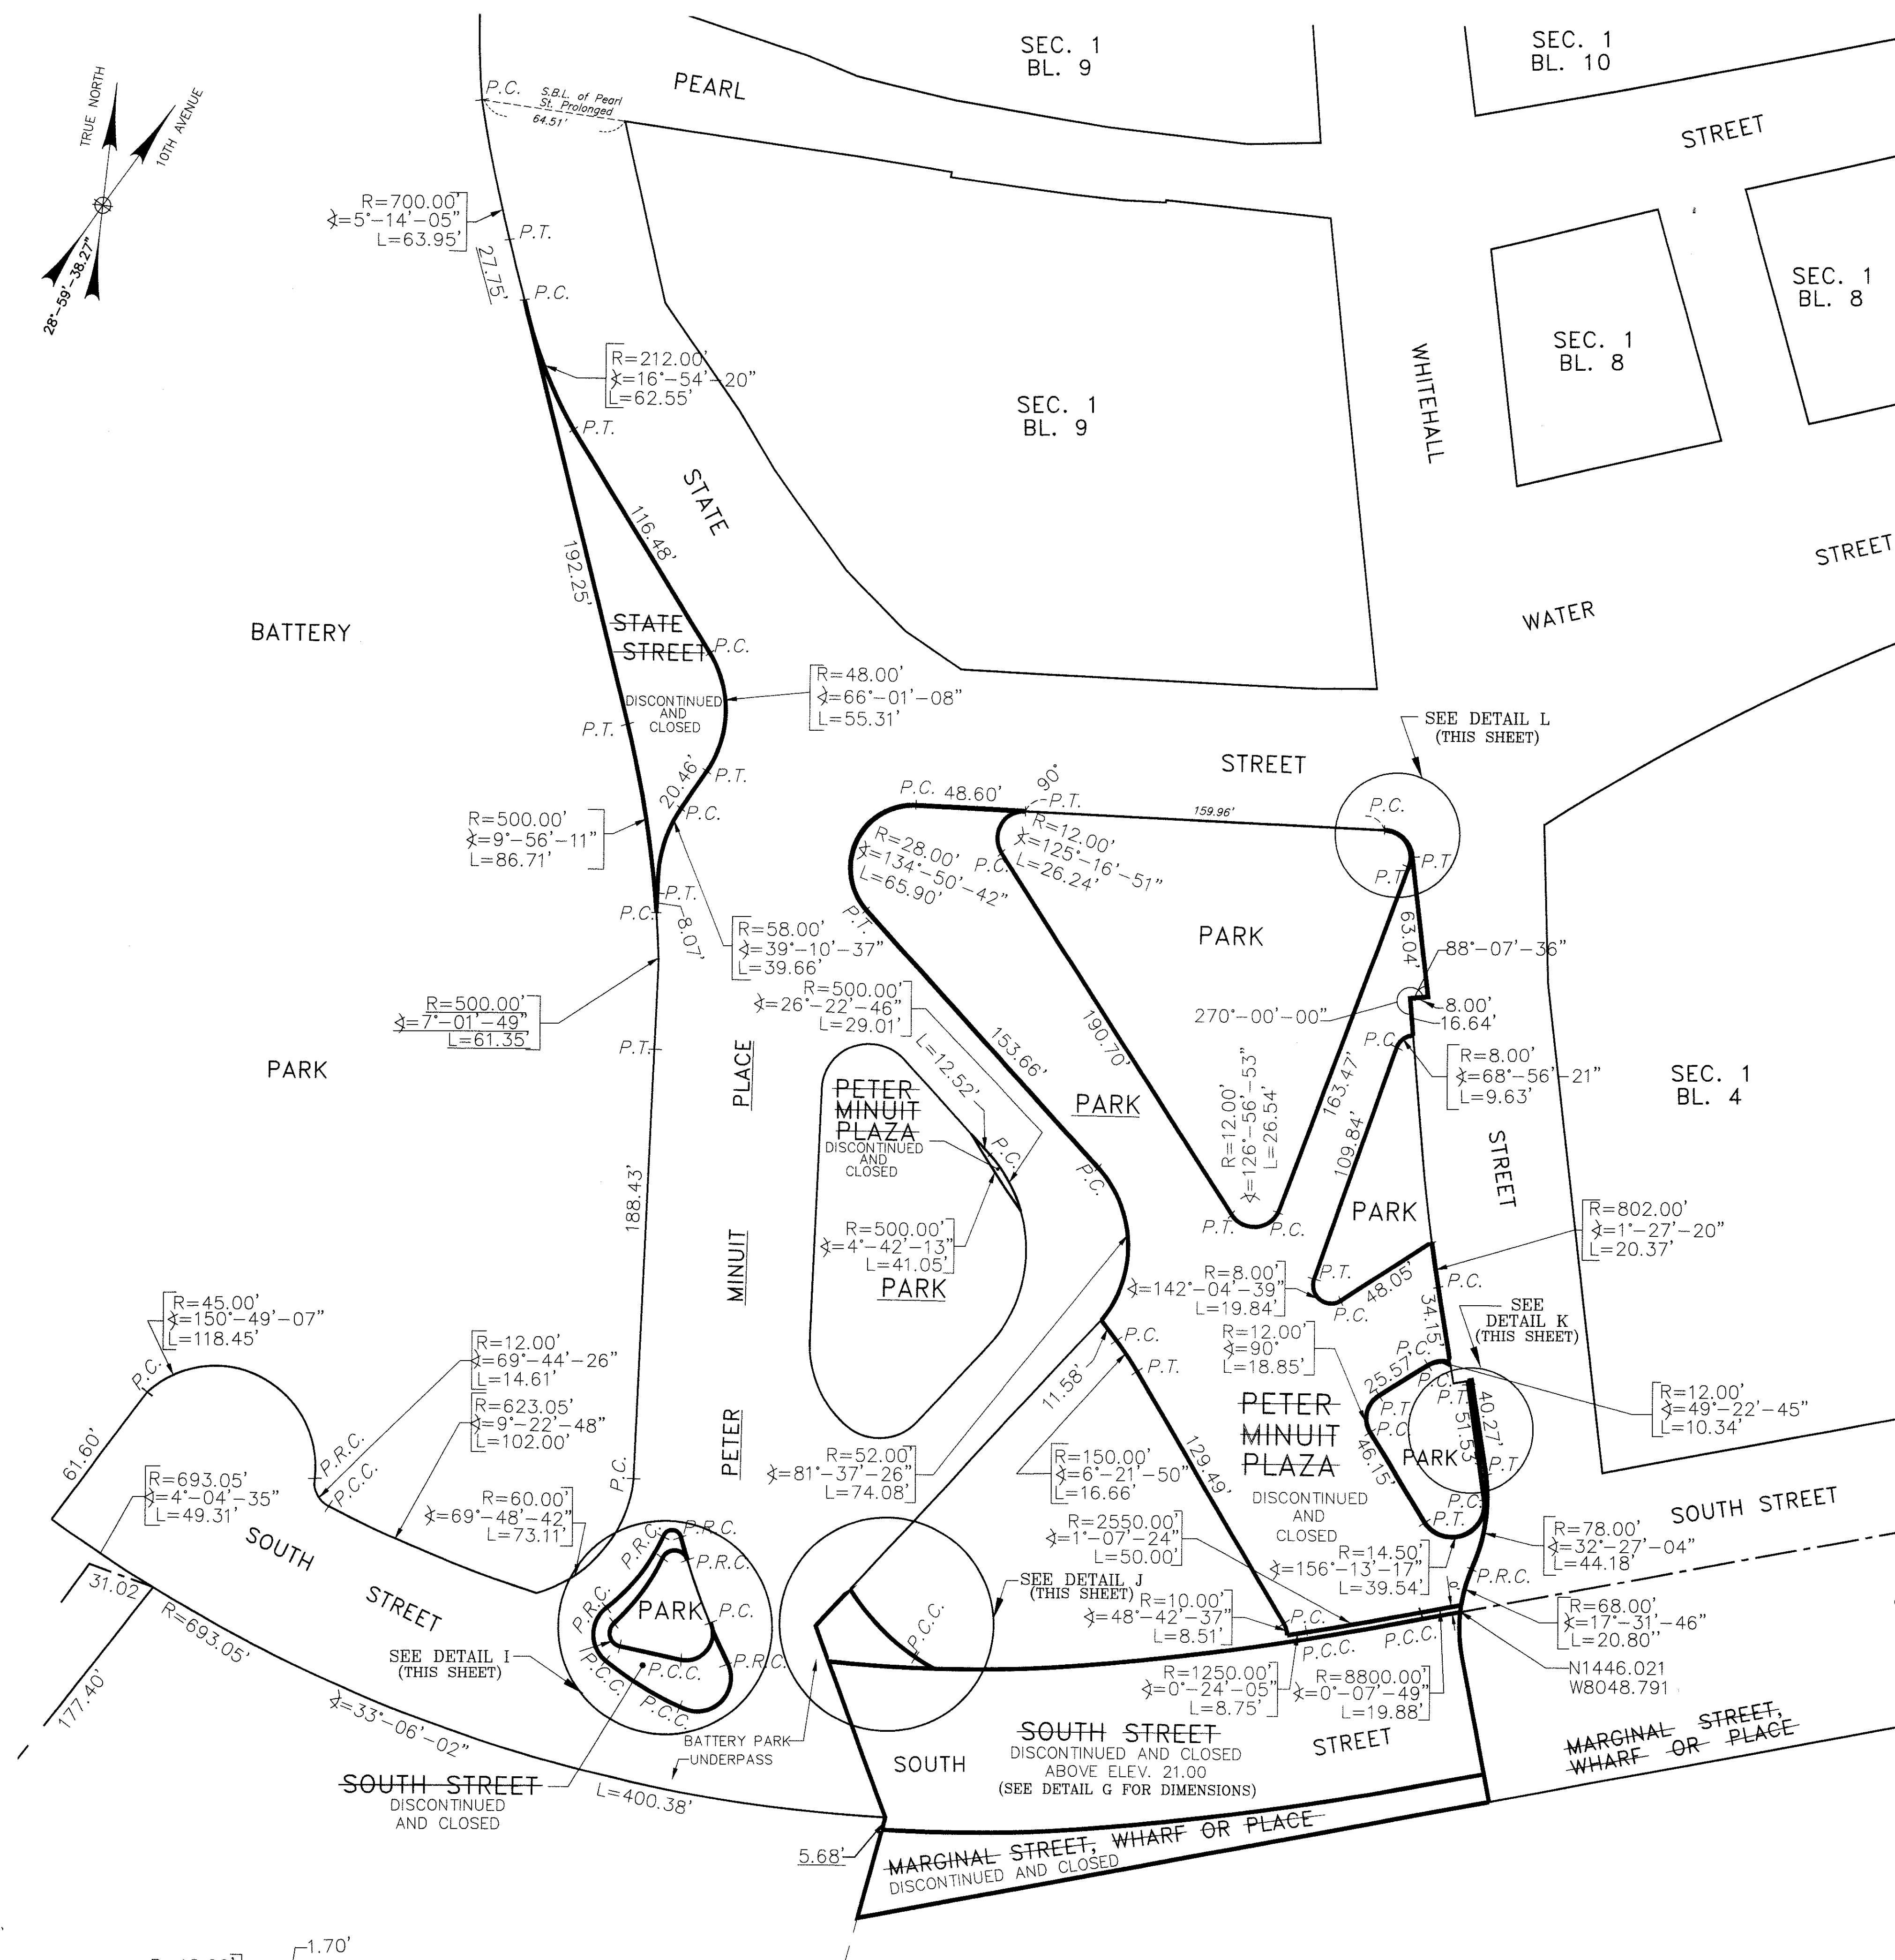


PLAN SHOWING THE DISCONTINUING AND CLOSING OF PORTIONS OF PETER MINUIT PLAZA, SOUTH STREET, MARGINAL STREET, WHARF OF PLACE, AND A VOLUME OF SOUTH STREET ABOVE ELEVATION 21.00 WITHIN THE GENERAL AREA BOUNDED BY STATE STREET, WHITEHALL STREET, BATTERY PARK, AND THE EAST RIVER

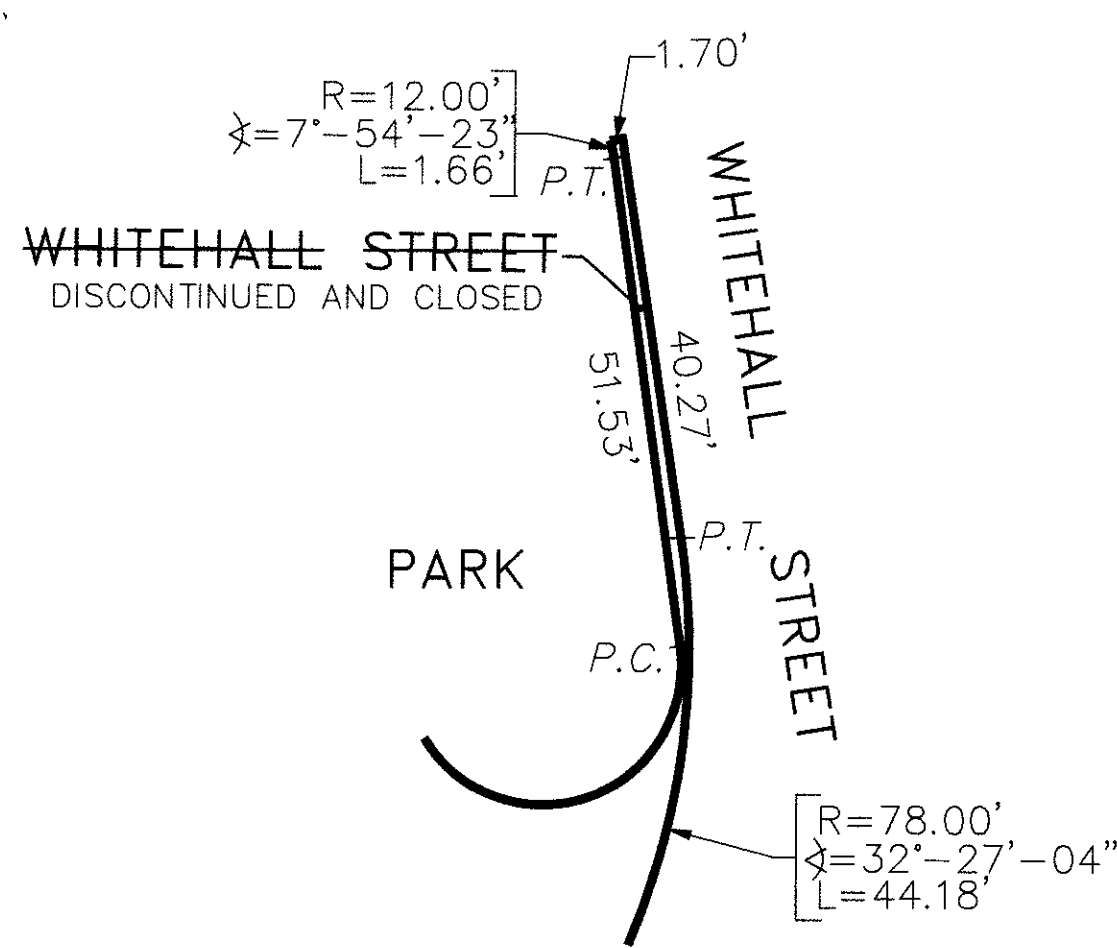


DETAIL K
Scale: 1" = 20'

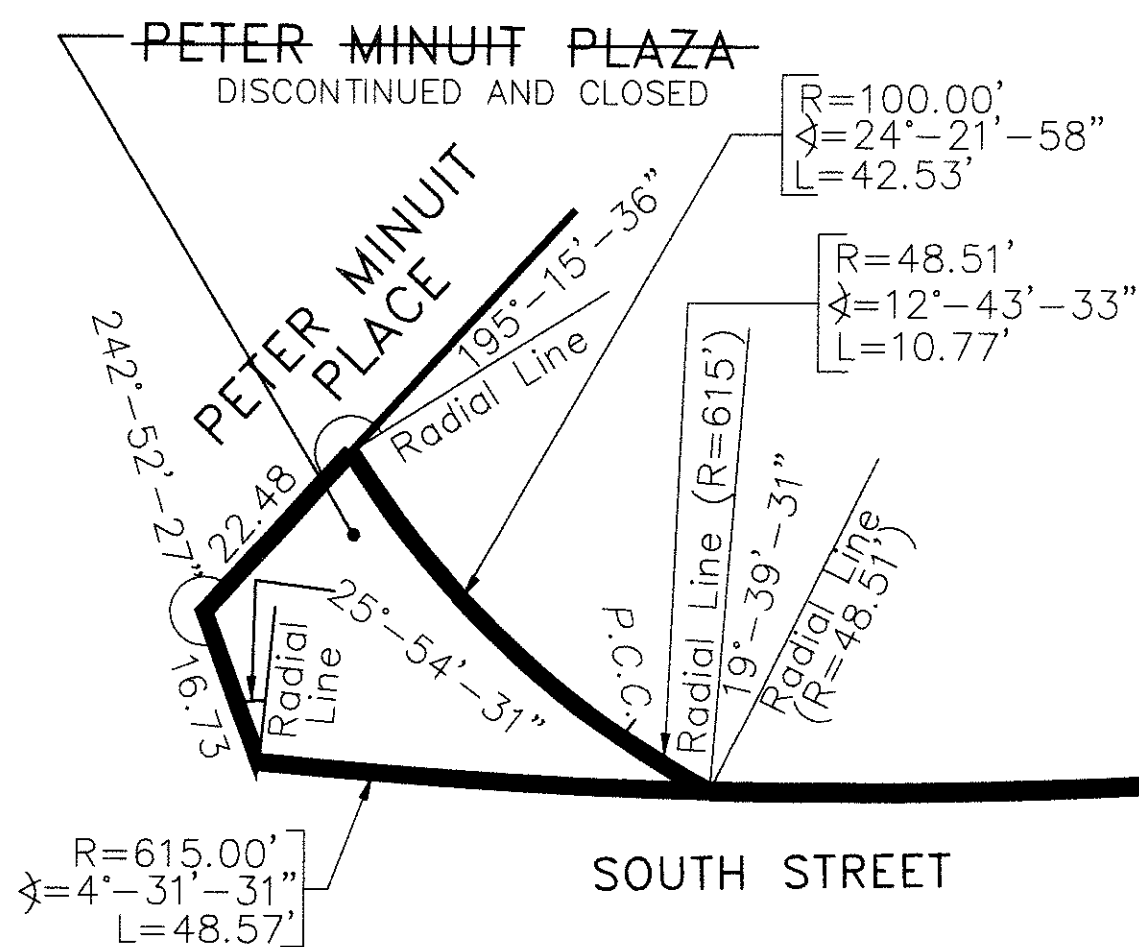

DETAIL J
Scale: 1" = 20'

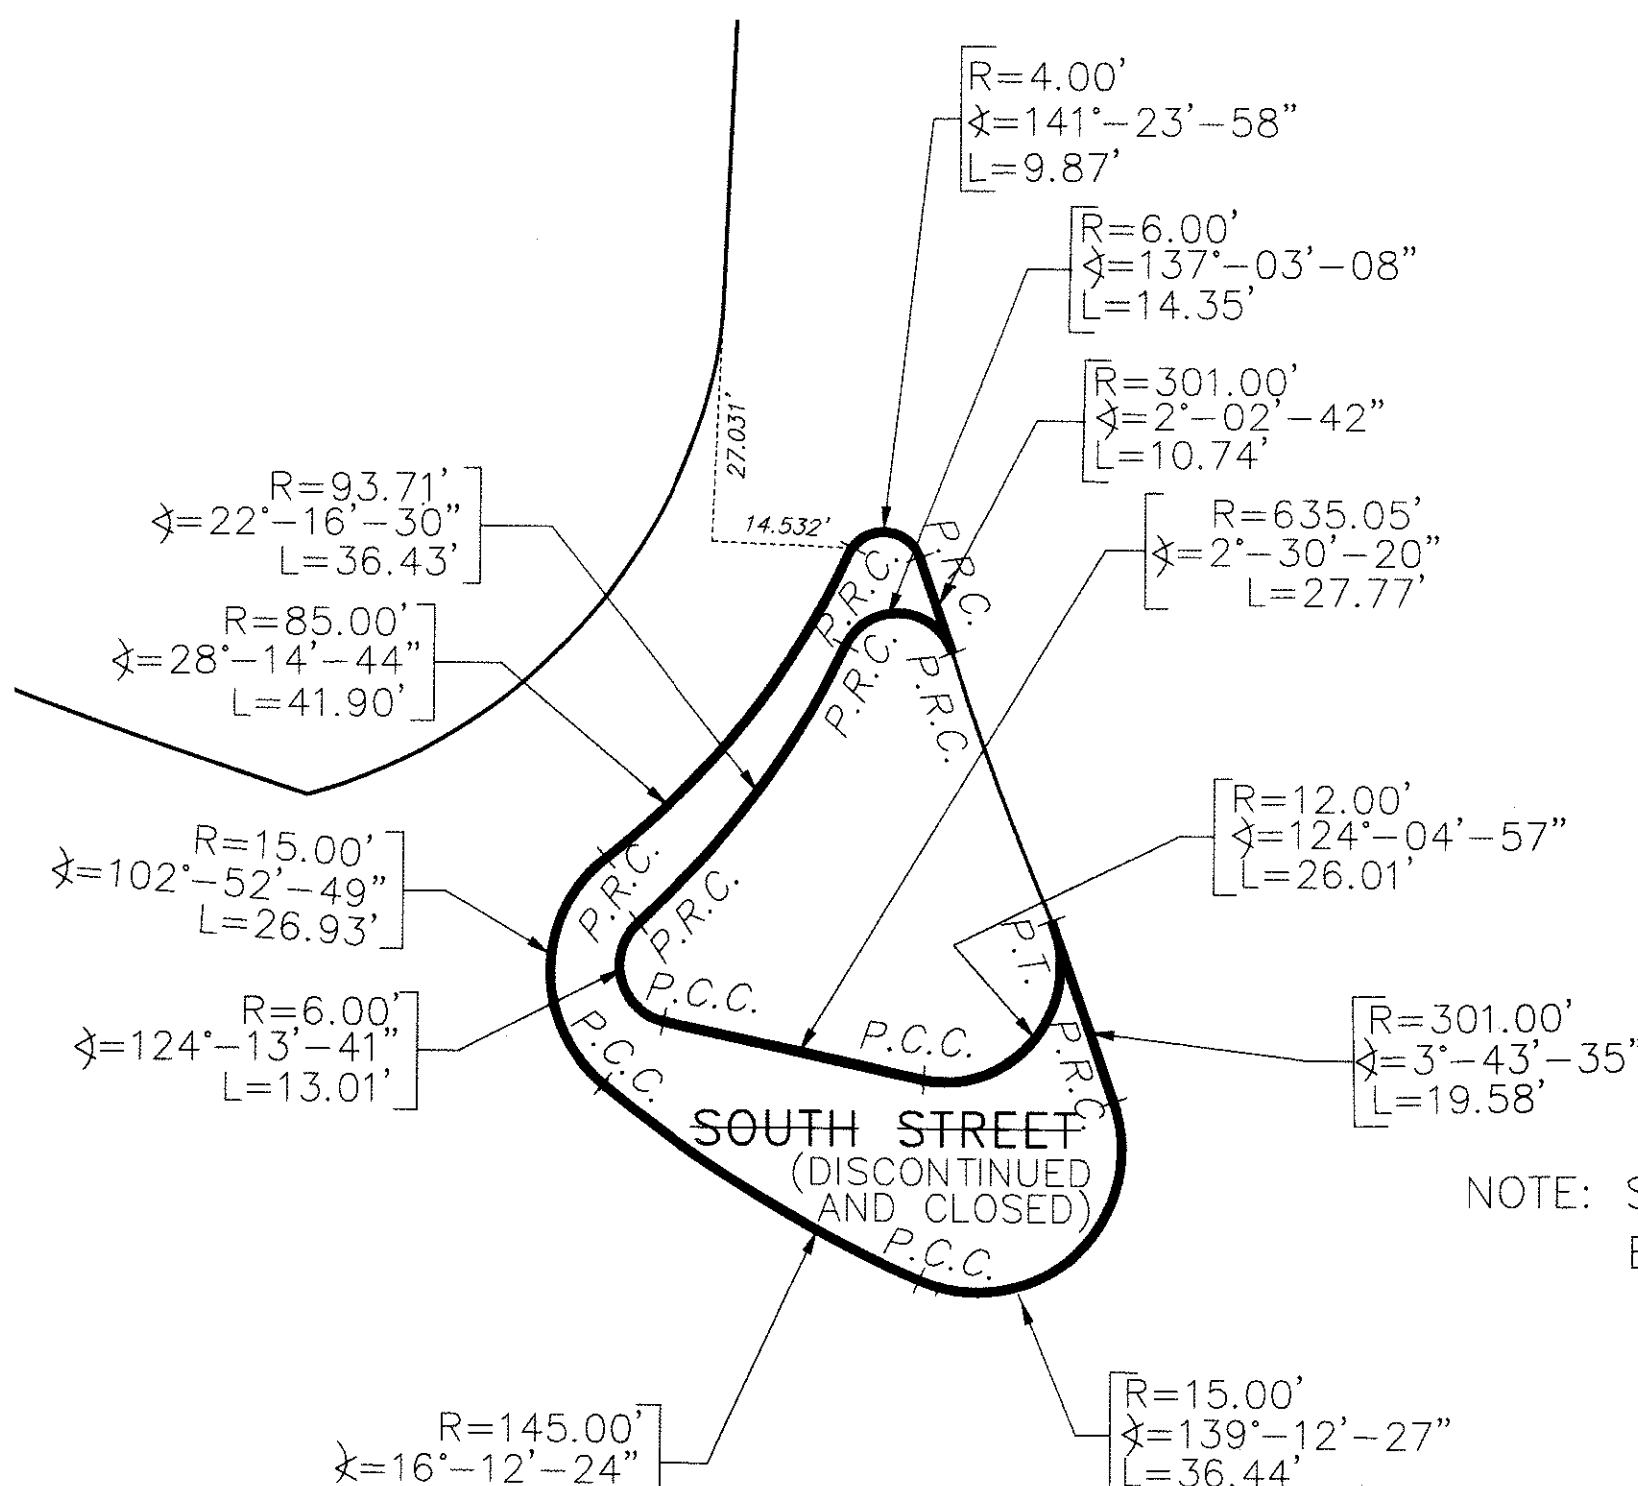


DETAIL I
Scale: 1" = 20'

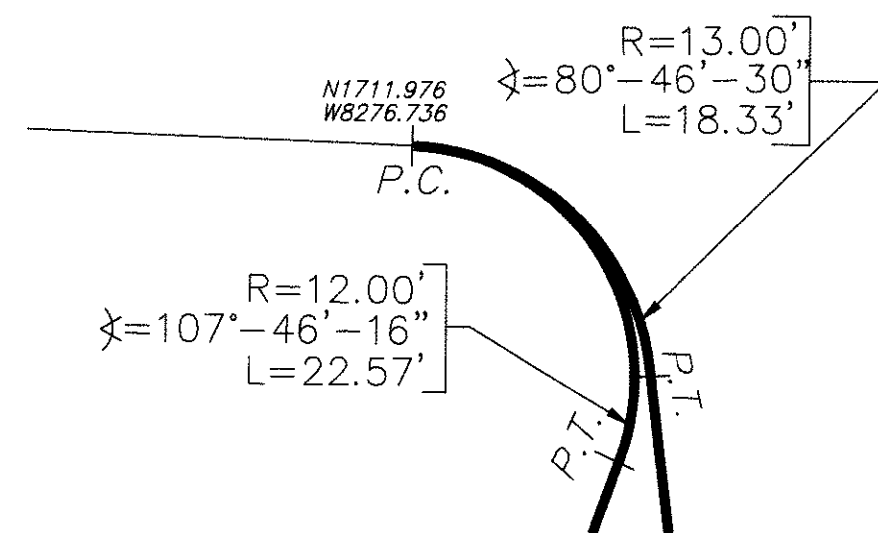

DETAIL L
Scale: 1" = 10'

NOTE: STREETS TO BE DISCONTINUING AND CLOSED ENCLOSED BY HEAVY BLACK LINES.

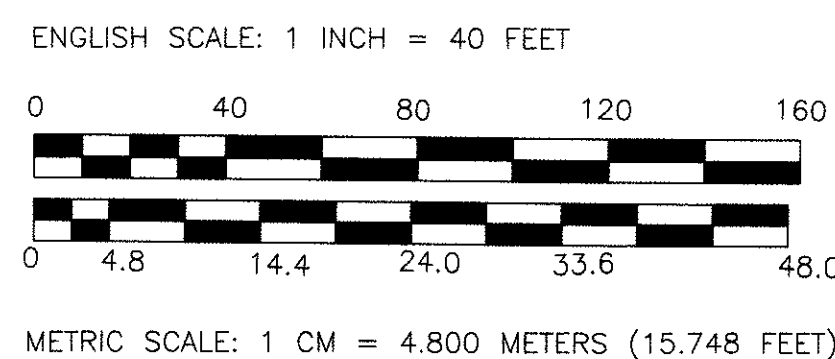

Drawn AL

EDGECOMBE AVENUE

JUMEL PLACE

BETWEEN W. 169TH STREET AND W. 171ST STREET

AND
ELIMINATING, DISCONTINUING AND CLOSING

A NEW STREET

BETWEEN
JUMEL PLACE AND EDGECOMBE AVENUE

AND
ESTABLISHING GRADES AND ROADWAY TREATMENT

ALL IN CONNECTION WITH THE SITE
FOR THE 33RD PRECINCT STATION HOUSE

DATED: December 17, 1999

SCALE: 1"=60'

Anthony C. Pulotta, P.E.
CONSULTING ENGINEER
BOROUGH OF MANHATTAN

C. Virginia Fields
PRESIDENT
BOROUGH OF MANHATTAN

LEGEND:

- Indicates street line heretofore established and hereby retained.
- Indicates street line hereby established.
- Indicates street line heretofore established and hereby eliminated.
- Indicates sidewalk and roadway treatment hereby established or heretofore established and hereby retained.
- Indicates dimension heretofore established and hereby retained.
- Indicates dimension heretofore established and hereby eliminated.
- Indicates elevation heretofore established and hereby retained.
- Indicates pavement elevation heretofore established.
- Indicates elevation hereby established.
- Indicates elevation heretofore established and hereby eliminated.
- Indicates roadway and sidewalk treatment dimension hereby established.
- Indicates sidewalk and roadway treatment dimension heretofore established and hereby retained.
- Indicates tie-in distances to elevations heretofore established and hereby retained.
- Indicates tie-in distance to an elevation hereby established or a new tie-in distance to an elevation heretofore established.
- Indicates a superseded tie-in distance or a tie-in distance to an elevation heretofore established and hereby eliminated.
- Indicates Park heretofore established and hereby retained.
- Indicates street lands to be discontinued and closed.

DISCONTINUED
AND CLOSED

Indicates street lands to be discontinued and closed.


ELEVATIONS ARE FOR TOP OF CURB UNLESS OTHERWISE NOTED AND ARE REFERRED TO THE DATUM OF THE TOPOGRAPHICAL BUREAU, OFFICE OF THE PRESIDENT, BOROUGH OF MANHATTAN, WHICH IS 2.75 FEET ABOVE THE UNITED STATES COAST & GEODETIC SURVEY DATUM MEAN SEA LEVEL, SANDY HOOK, NEW JERSEY.

I, Rosa R. Romero, Secretary of the City Planning Commission, do hereby certify that this map is one of eight similar maps approved by the City Planning Commission on the 28th day of June, 2000 (Cal. No. 162), which action comprised final approval, and that these maps were filed on the date of this certification and will become effective on the following day.

Date: New York June 7, 2000
Rosa R. Romero
Secretary, City Planning Commission

REFERENCE MAPS:

- ACC. NO. 30032, DATED OCT. 12, 1973
- ACC. NO. 23288, DATED OCT. 17, 1917
- ACC. NO. 8509, DATED FEB. 15, 1911
- ACC. NO. 7384, DATED NOV. 11, 1904
- ACC. NO. 5313, DATED FEB. 2, 1894
- ACC. NO. 4007, DATED AUG. 5, 1885

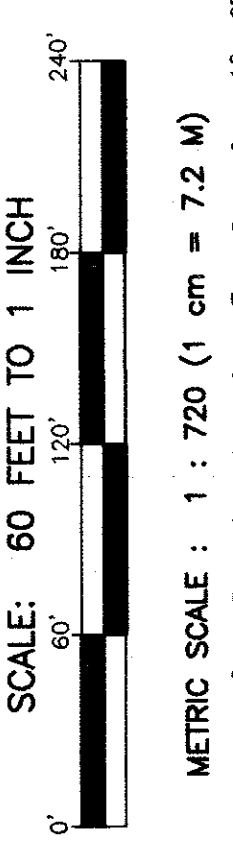

PLAN SHOWING THE DISCONTINUING AND
CLOSING OF A NEW STREET
BETWEEN
JUMEL PLACE AND EDGECOMBE AVENUE

