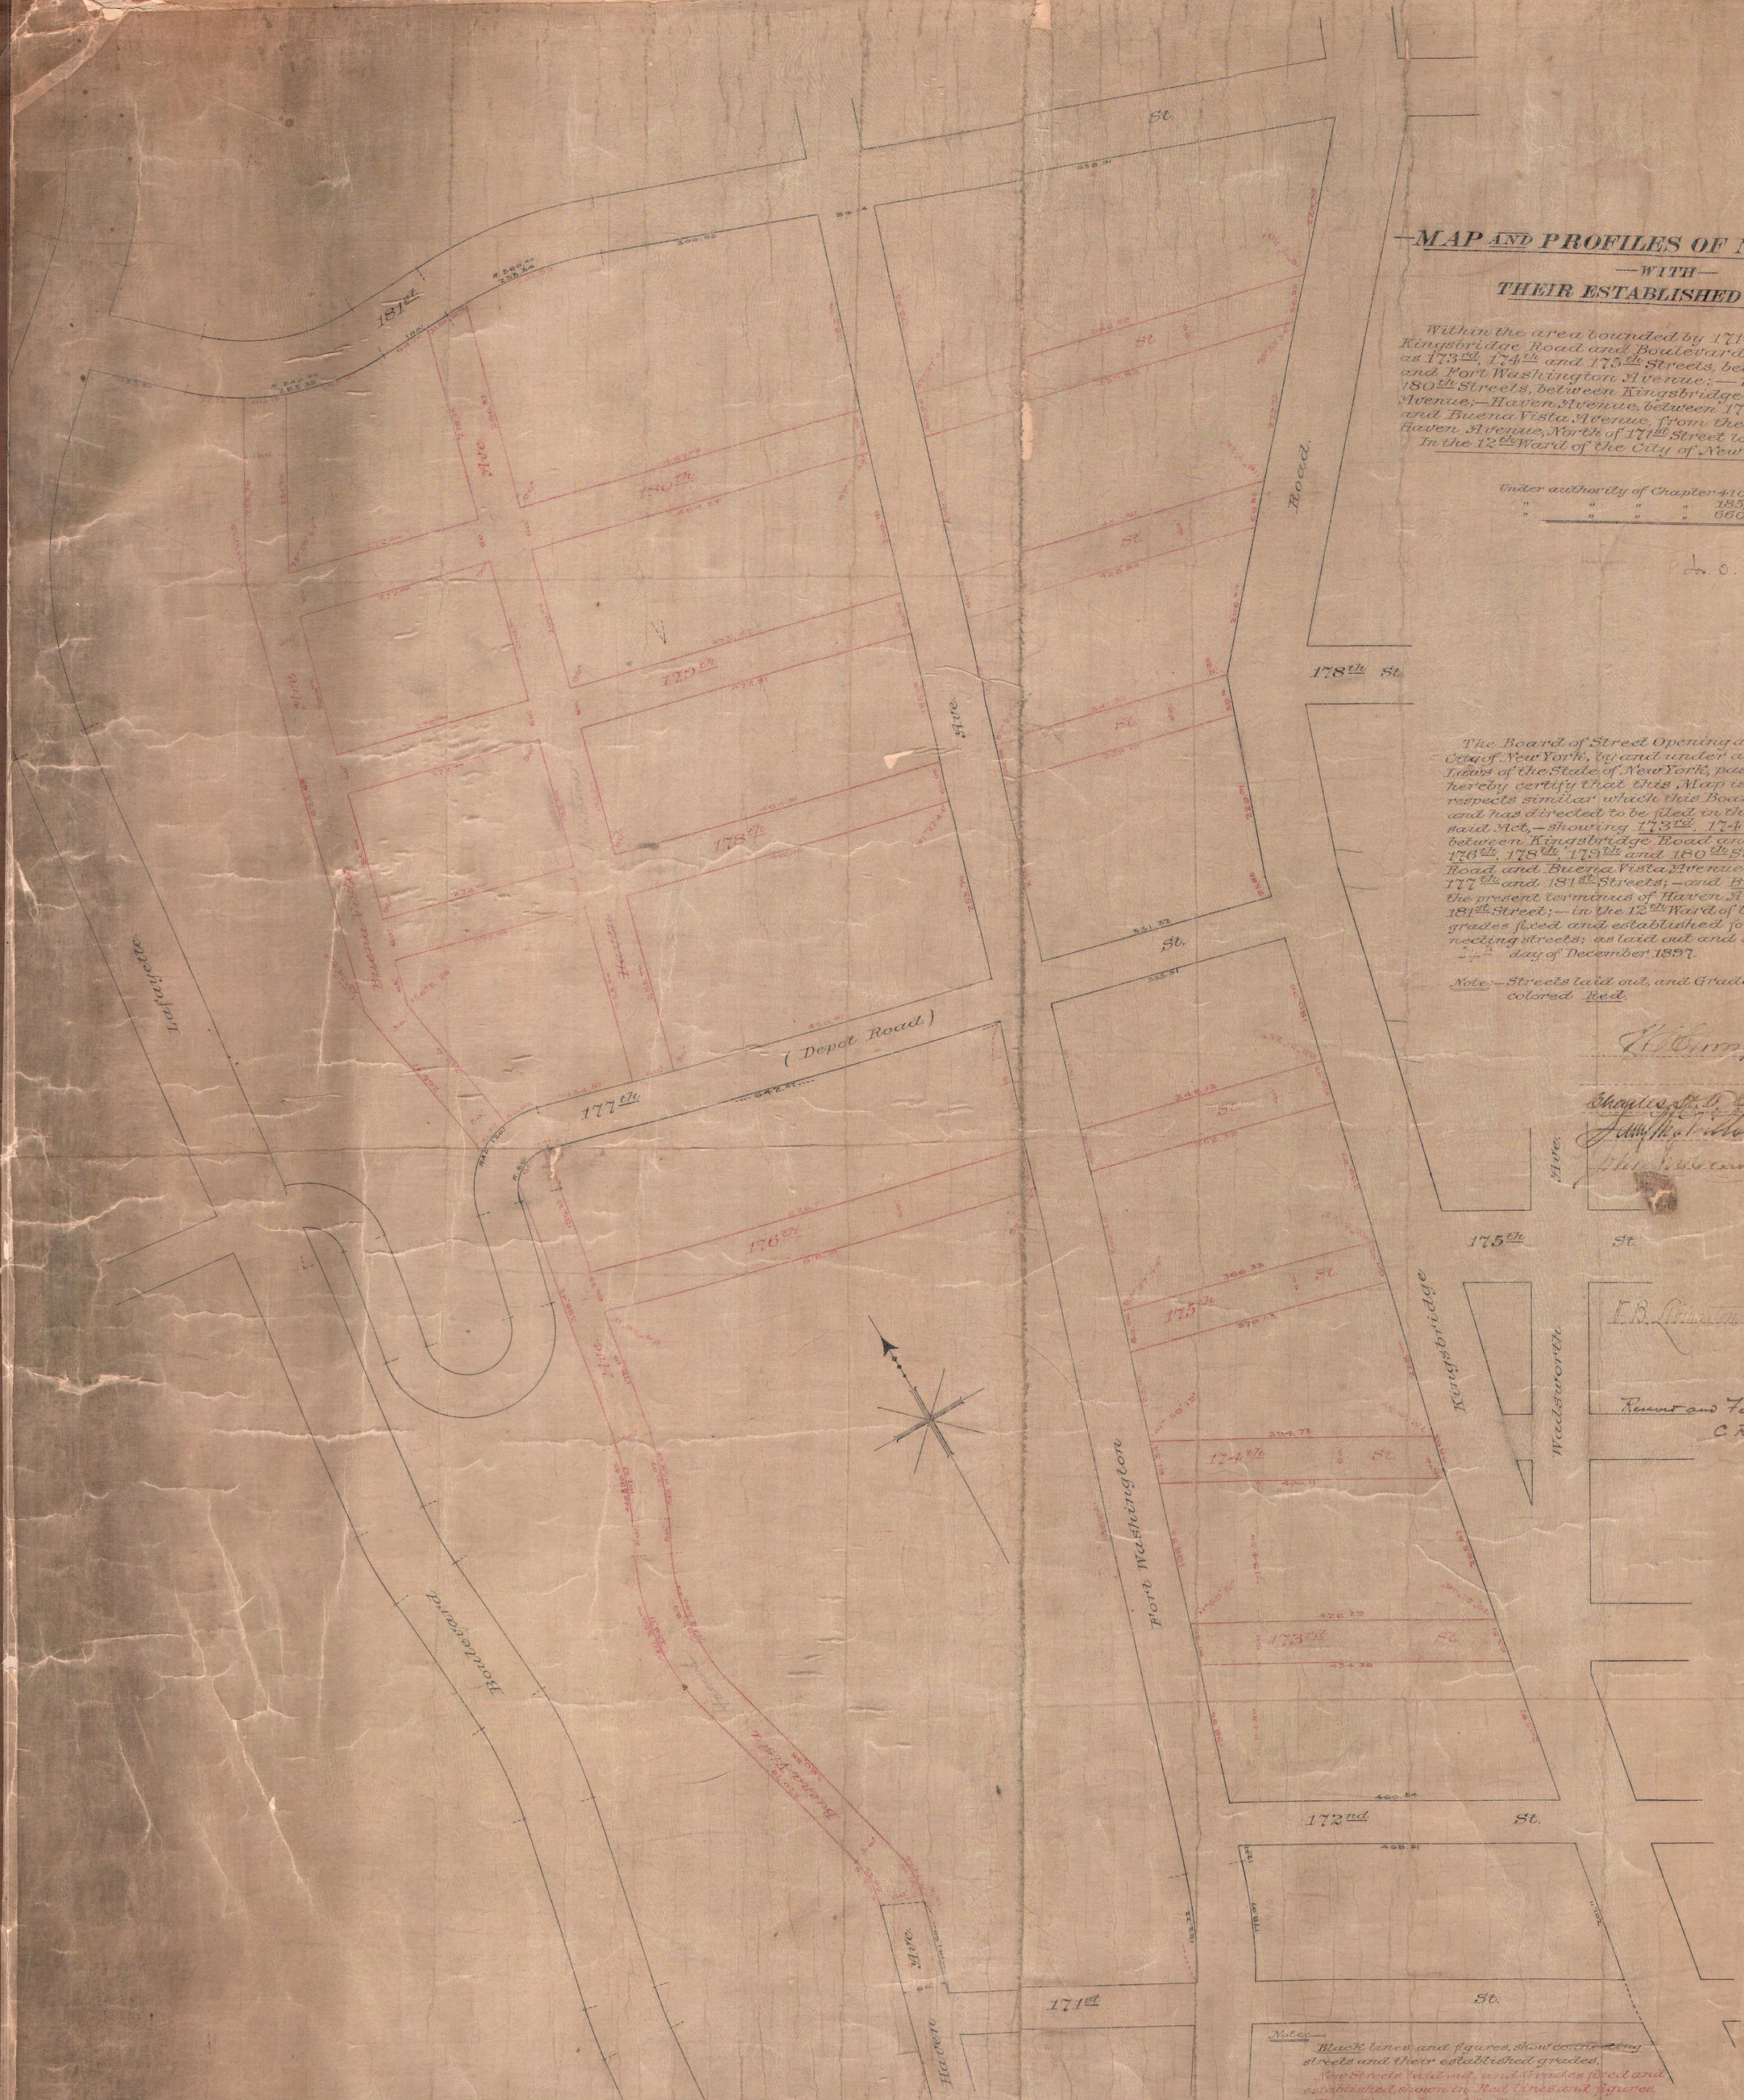

—MAP AND PROFILES OF NEW STREETS,—

—WITH—

THEIR ESTABLISHED GRADES,

Within the area bounded by 171st Street, 181st Street, Kingsbridge Road and Boulevard Lafayette, to be known as 173rd, 174th and 175th Streets, between Kingsbridge Road and Fort Washington Avenue;—176th, 178th, 179th and 180th Streets, between Kingsbridge Road and Buena Vista Avenue;—Haven Avenue, between 177th and 181st Streets;—and Buena Vista Avenue, from the present terminus of Haven Avenue, North of 171st Street to 181st Street.
In the 12th Ward of the City of New York.

Under authority of Chapter 410, Laws 1882.
" " " " 185, " 1885.
" " " " 660, " 1893.

A. O. B. Webster
Asst. Eng. D. R. W.

The Board of Street Opening and Improvement of the City of New York, by and under authority of Chapter 660, Laws of the State of New York, passed May 9th 1893, does hereby certify that this Map is one of three maps in all respects similar which this Board has caused to be made and has directed to be filed in the manner provided by said Act,—showing 173rd, 174th and 175th Streets, between Kingsbridge Road and Fort Washington Avenue;—176th, 178th, 179th and 180th Streets between Kingsbridge Road and Buena Vista Avenue;—Haven Avenue between 177th and 181st Streets;—and Buena Vista Avenue from the present terminus of Haven Avenue, North of 171st Street to 181st Street;—in the 12th Ward of the City of New York, with grades fixed and established for said streets, and for connecting streets; as laid out and opened by this Board on the ___th day of December 1897.

Note:—Streets laid out, and Grades fixed and established, colored Red.

H. H. Gray ..... Mayor.
..... Comptroller.
Charles A. D. Collin ..... Com^r of Public Works,
..... Pres^t of Public Parks,
..... Pres^t of Board of Aldermen.
Board of Street Open and Improvement

E. B. Livingston ..... Secretary.

Recorded and Filed Dec 24th 1897
C. R. Hatton
Map Clerk

Note:—
Black lines and figures, show existing streets and their established grades.
New Streets laid out, and Grades fixed and established, shown in Red lines and figures.
Elevations above City Base.
Horizontal distances between grades, shown in Blue.

File D88.21 x D94.21
Acc. No. 6027
Acc. No. 6027